References.
1. This drawing to remain the copyright of John Moore & Associates and no reproduction may be made in whole or in part without written permission.
2. This drawing not to be scaled.
All dimensions on this drawing should be checked on site and any omissions or discrepancies should be notified to the Architect immediately.
3.

notes.

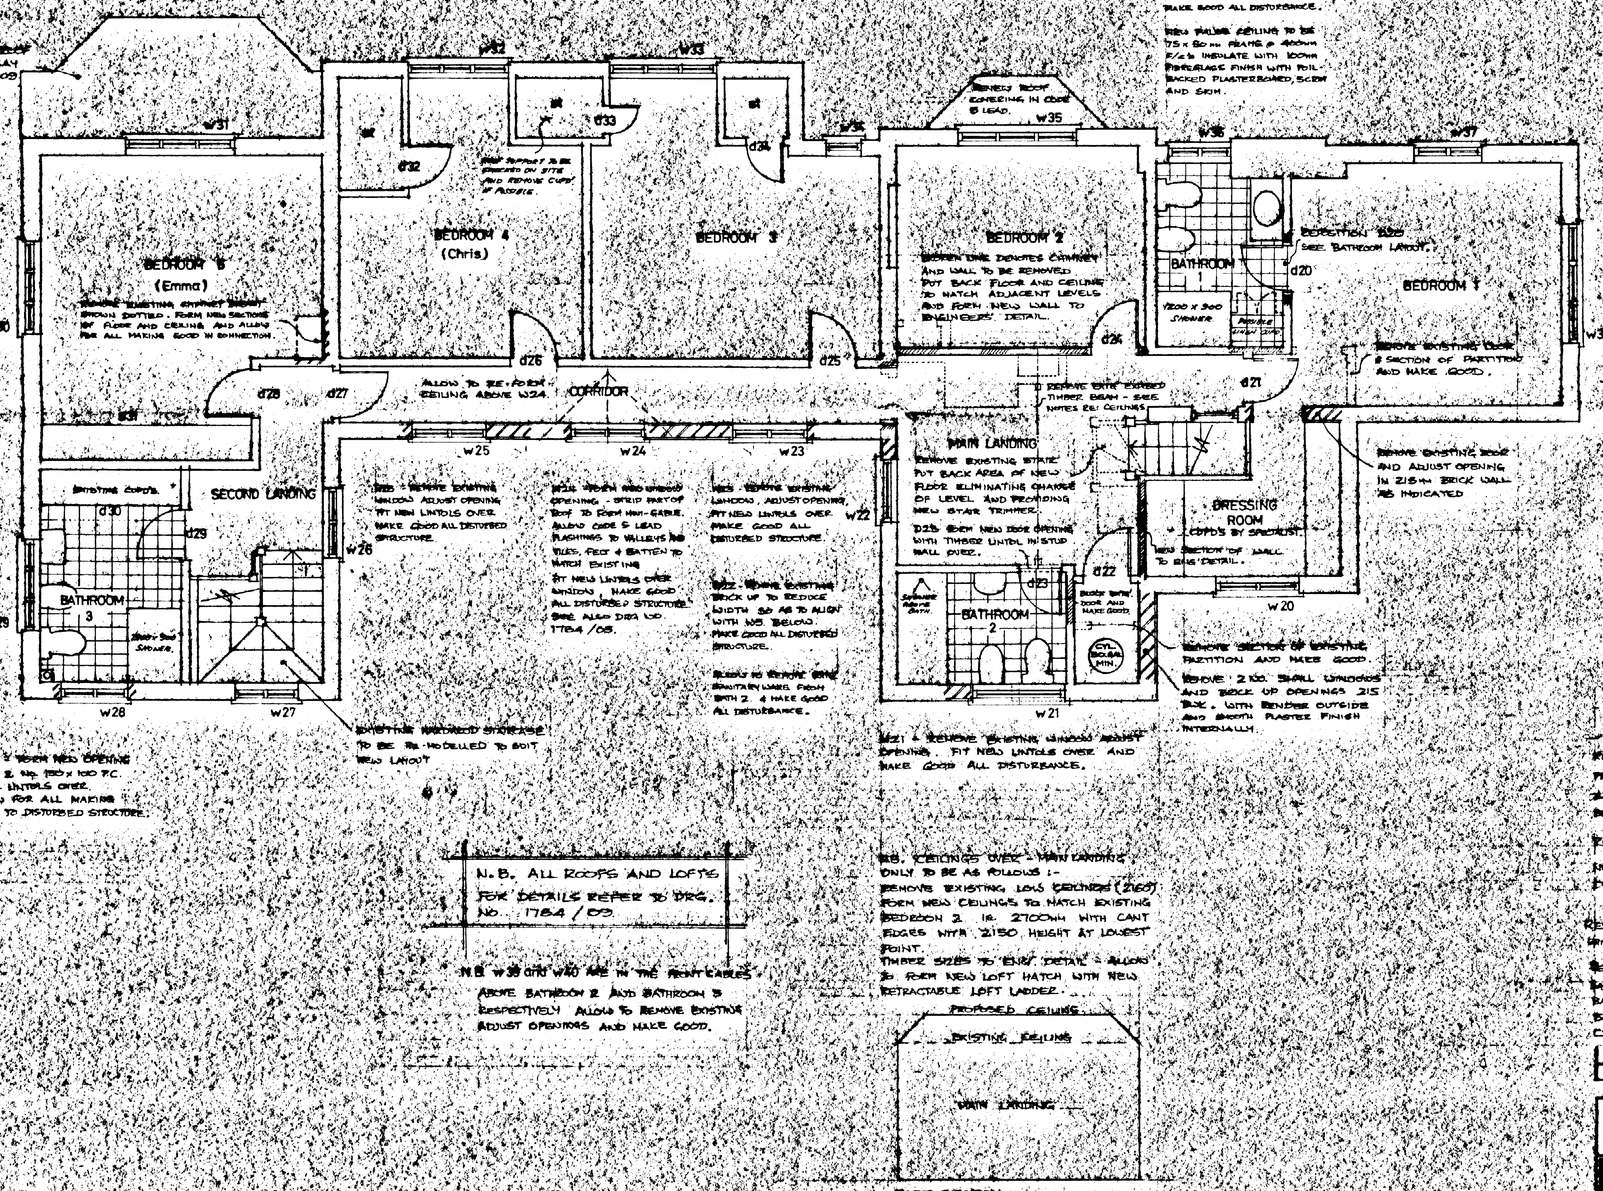

WELWYN HATFIELD D.C
TOWN & COUNTRY PLANNING ACT 1971
PLAN REFERRED TO IN CONSENT No.
Date 10 MAY 1993

OFFICE COPY

WELWYN HATFIELD D.C.
RECEIVED 23 APR 1993

S6/226/93

revision	date	init.	code
REVISION B	2/4/93		
PROFILE OF FLAT ROOF ADJACENT TO G.B. AMENDED			
BATHROOMS 1 and 3 TO HAVE LOWER CEILINGS.			
BEDROOM 5 REMOVE CHIMNEY BREAST			
REVISION C	12/3/93		
NOTES ADDED			
DOOR REFERENCES ADDED			
REVISION B	8/3/93		
WINDOW REFERENCES ADDED			
REVISION A	27/1/93		
BATH 3, LAYOUT ALTERED			
BATH 1 LAYOUT ALTERED			
BATH 3 COPD'S RETAINED AS FIXTS.			
CYLINDER TO BE 50 GAL. MIN.			

BRUNO CAPPUCCINI Esq.
THE WARREN, CARBONE HILL, NORTHAW, HERTS.

FIRST FLOOR PLAN AS PROPOSED | 1784 | 02/D

JOHN MOORE & ASSOCIATES
ARCHITECTS DESIGNERS
20 WOOD STREET BARNET HERTS EN5 4BW ENGLAND
TELEPHONE: 081-447 1937 FACSIMILE: 081-449 3953

scale: 1 50
drawn: J B
date: January 21 1993