Reference
1. This drawing to remain the copyright of J. J. Moore & Associates and no reproduction may be made in whole or in part without written permission
2. This drawing not to be scaled
All dimensions on this drawing should be checked on site & any omissions or discrepancies should be notified to the Architect immediately

notes

SIDE ELEVATION

REAR ELEVATION

END ELEVATION

FRONT ELEVATION

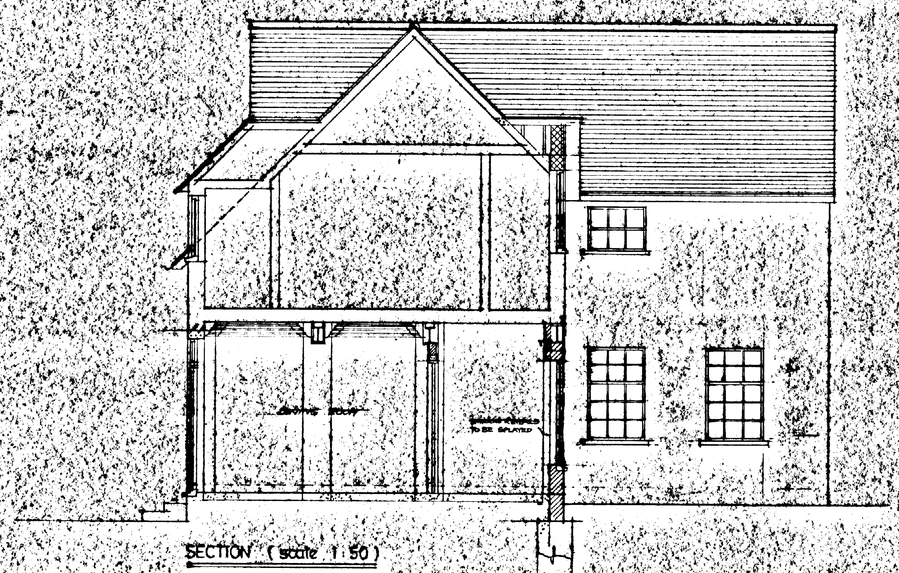

SECTION (scale 1:50)

OFFICE COPY

WELWYN HATFIELD D.C.
RECEIVED 5 APR 1995
S6/226/93

WELWYN HATFIELD D.C.
TOWN & COUNTRY PLANNING ACT 1971
PLAN REFERRED TO IN CONSENT/REFUSAL
DATE 10 MAY 1993

revision	date	init.	code

BRUNO CAPPUCCINI Esq.
THE WARREN, CARBONE HILL, NORTHAW, HERTS.

ELEVATIONS AND SECTION AS PROPOSED | 1784 | 03 /B

JOHN MOORE & ASSOCIATES
ARCHITECTS DESIGNERS
20 WOOD STREET BARNET HERTS EN5 4BW ENGLAND
TELEPHONE: 081-447 1937 FACSIMILE: 081-449 3853

scale: 1:100 and 1:50
drawn: J B
date: 25th January 1993