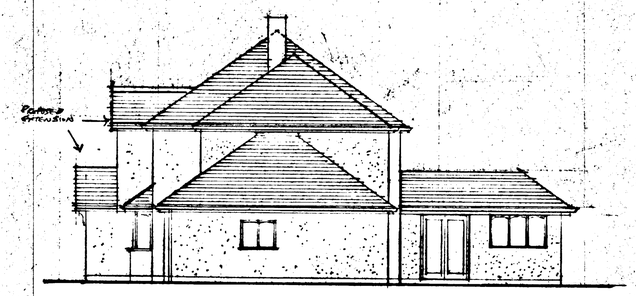

SIDE ELEVATION (WEST)

FRONT ELEVATION (NORTH)

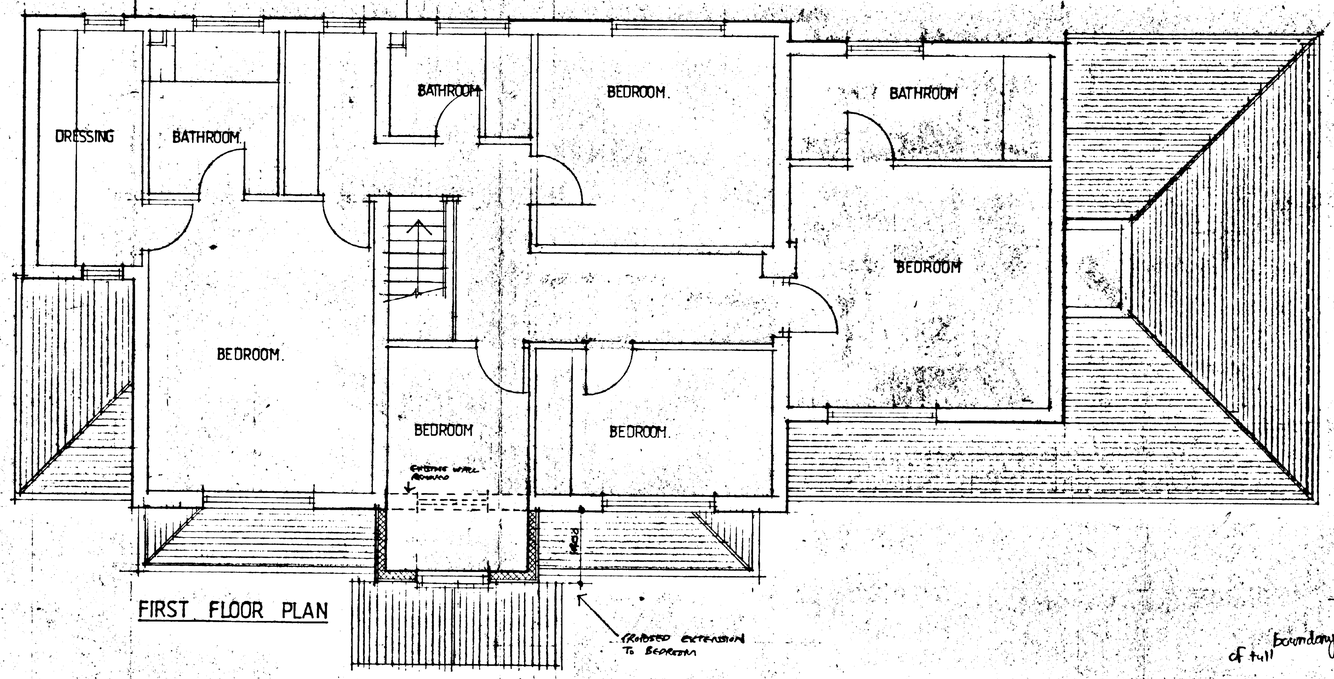

FIRST FLOOR PLAN

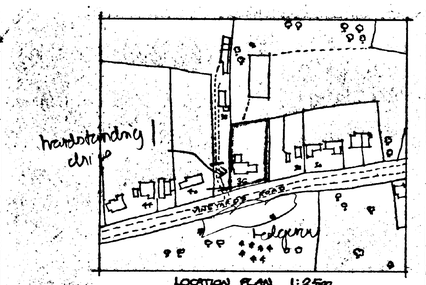

LOCATION PLAN 1:2500

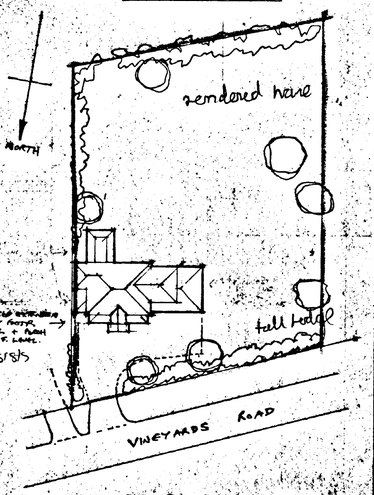

SITE PLAN 1:500

Shrubbery
hawthorn
gravel drive

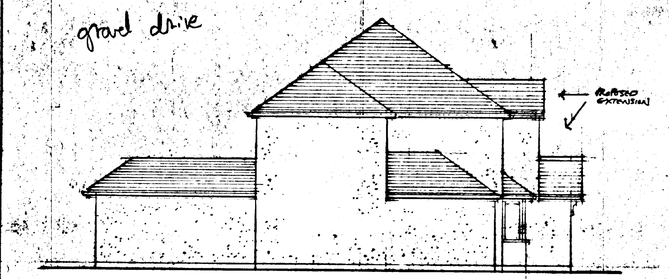

SIDE ELEVATION (EAST)

REAR ELEVATION (SOUTH)

ELEVATIONS. scale 1:100.

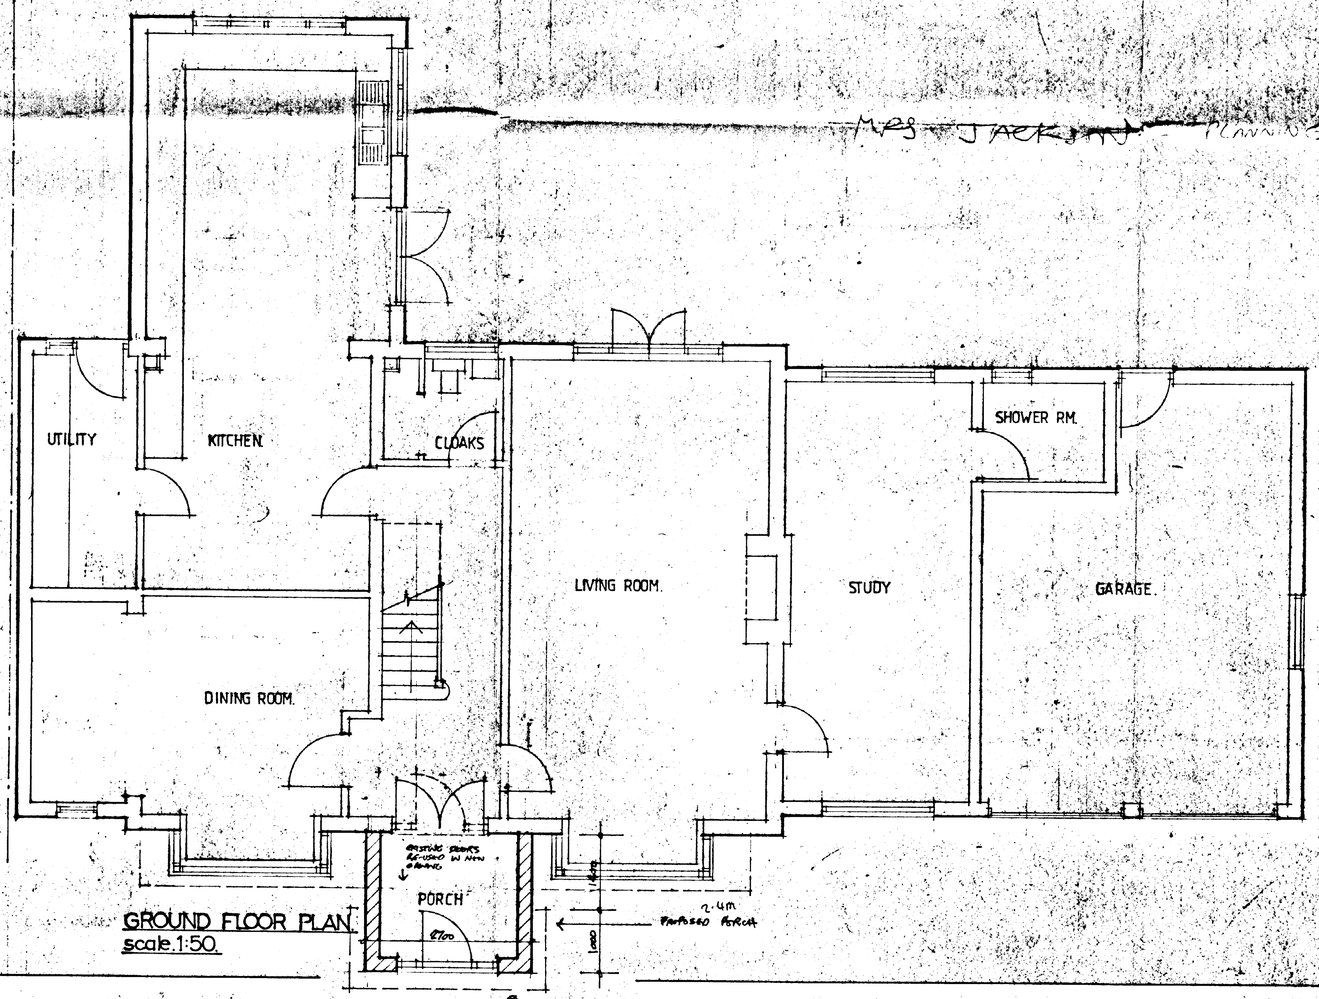

GROUND FLOOR PLAN
scale.1:50.

Mrs JACKSON PLANNING

REVISIONS:

WELWYN HATFIELD D.C.
TOWN & COUNTRY PLANNING ACT 1971
PLAN REFERRED TO IN CONSENT/REFUSAL
04 OCT 1993
Date .....

OFFICE COPY
WELWYN HATFIELD COUNCIL
RECEIVED 14 JUL 1993
S6/456/93

Kerr Parker Associates
Architects
134 High Street, Ponders End, Enfield EN3 4ET
Tel: 01-805 7400 Fax: 01-804 0810

CONTRACT
36 VINEYARDS ROAD
NORTHAW

DRAWING
PROPOSED EXTENSION

SCALE 1:100, 1:50 DATE May 93
DRAWN CHECKED

DRAWING NO K-9307-1