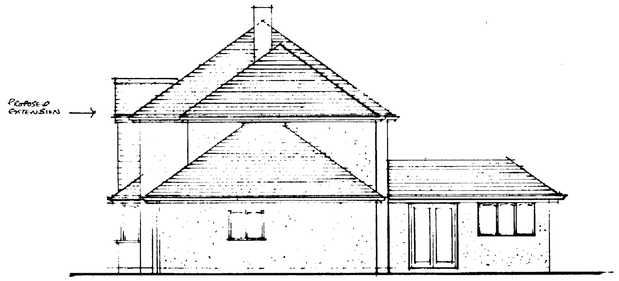

SIDE ELEVATION (WEST)

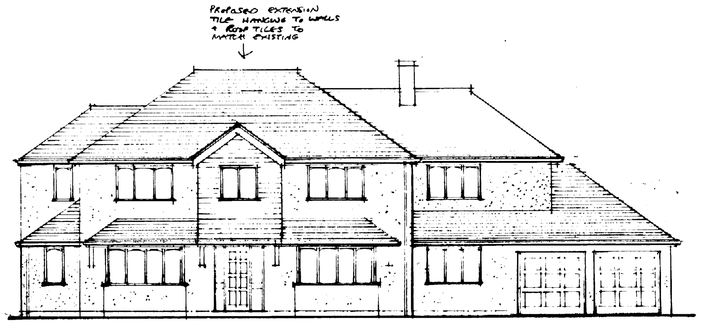

FRONT ELEVATION (NORTH)

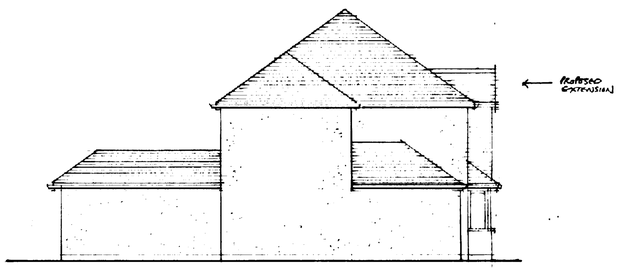

SIDE ELEVATION (EAST)

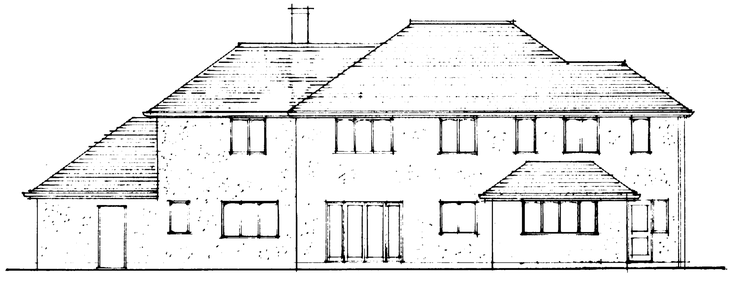

REAR ELEVATION (SOUTH)

ELEVATIONS. scale 1:100.

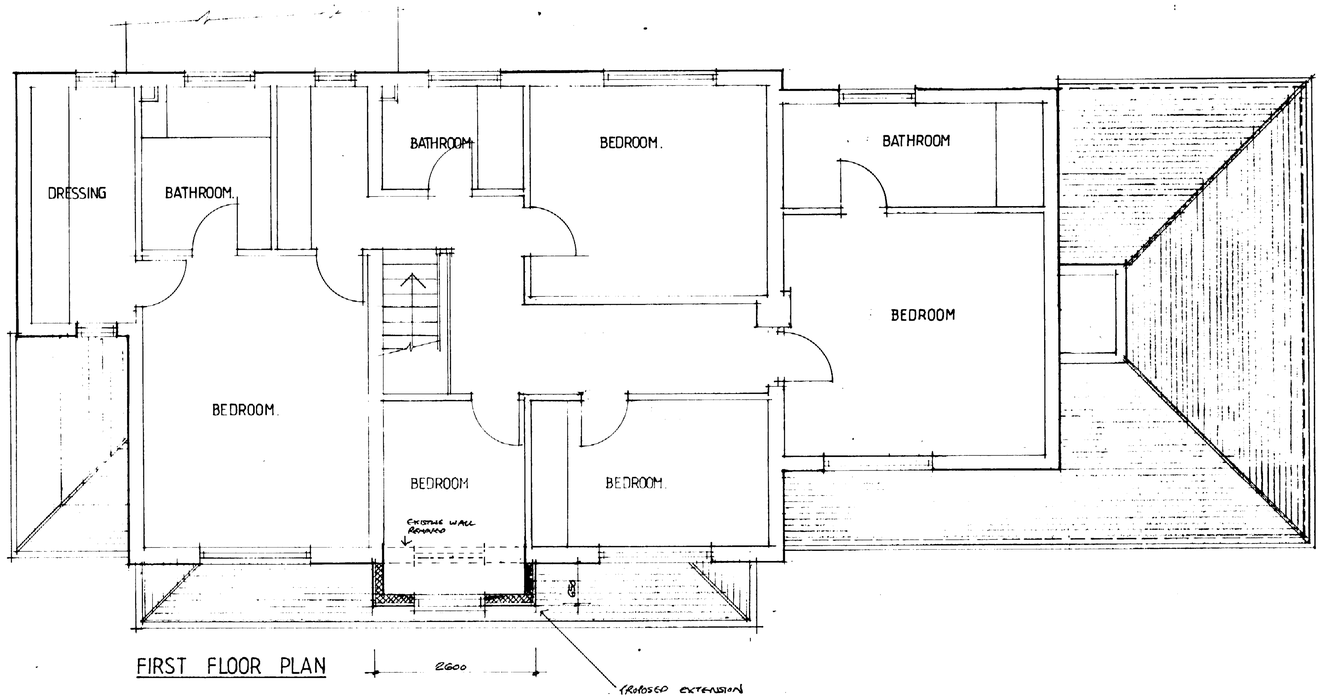

FIRST FLOOR PLAN

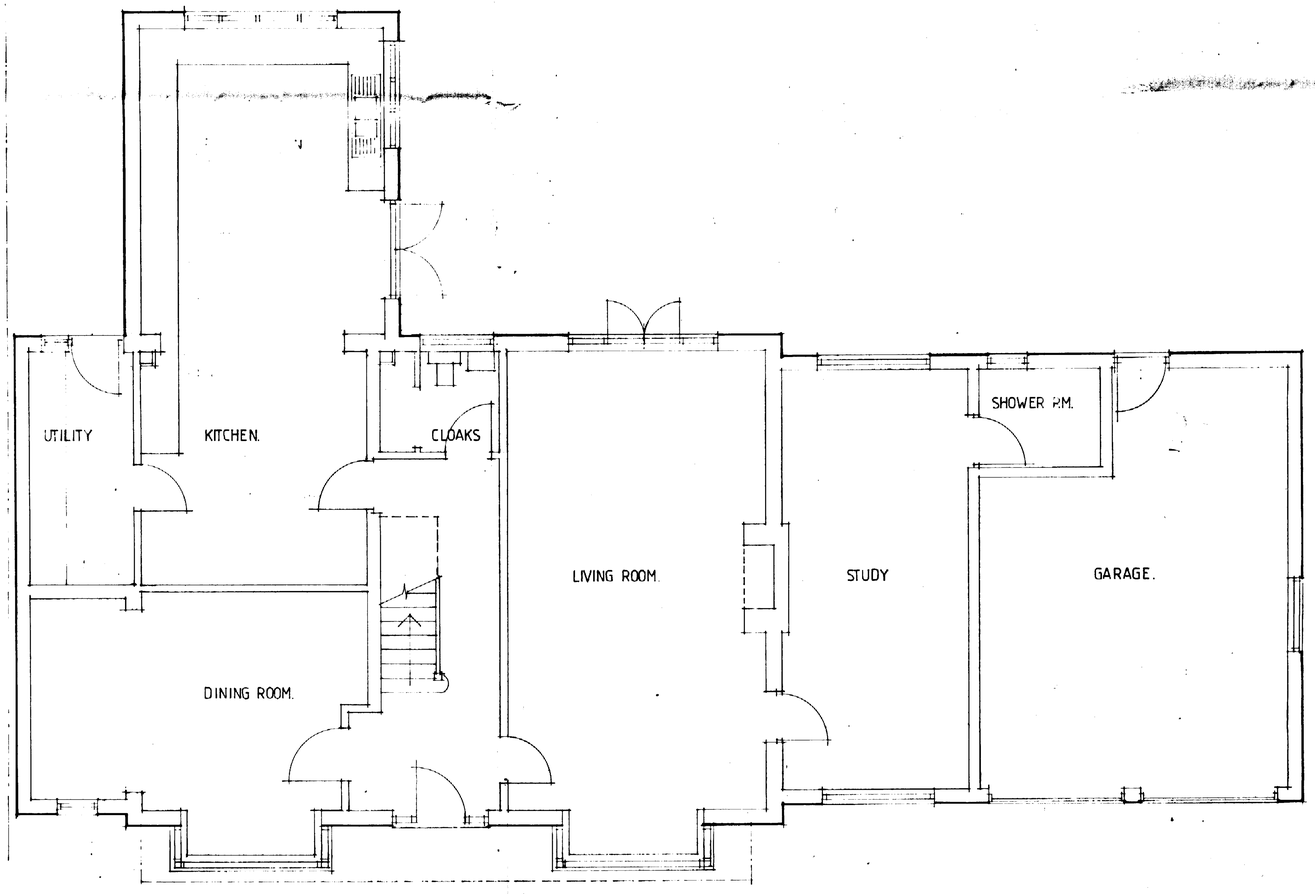

GROUND FLOOR PLAN.
scale.1:50.

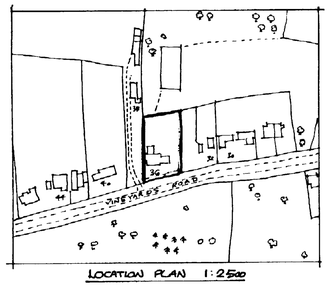

LOCATION PLAN 1:2500

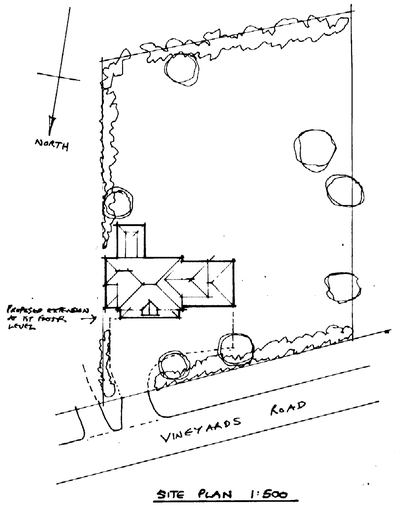

SITE PLAN 1:500

REVISIONS:

WELWYN HATFIELD D.C.
TOWN & COUNTRY PLANNING ACTS 1971
PLAN REFERRED TO IN CONSENT NO.
MAR 1992
Date .....

OFFICE COPY

WELWYN HATFIELD D.C.
RECEIVED 26 FEB 1992
S6/141/92

DRG. No.	8925 – 10
SITE: PROPOSED ALTERATIONS 36 VINEYARDS ROAD.NORTHAW	
CONTENT: FLOOR PLANS & ELEVATIONS.	
1:50 / 1:100.	May 91
JUNO DESIGN ASSOCIATES 134 High Street Ponders End Enfield EN3 4ET 01 805 7400	