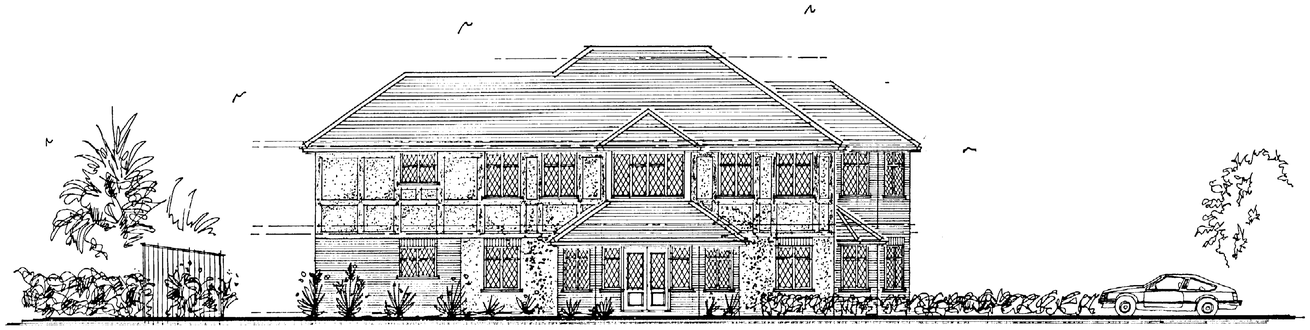

# ENTRANCE ELEVATION

VIEW FROM CAR PARK

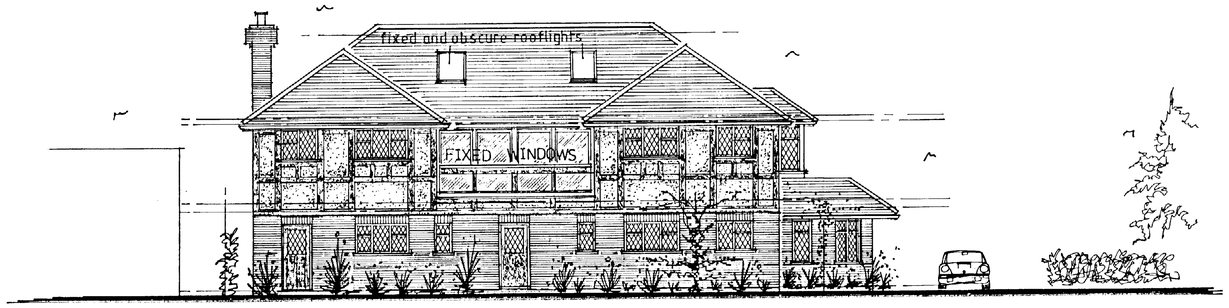


# REAR ELEVATION




# ELEVATION

FACING NEIGHBOUR(shown dotted)

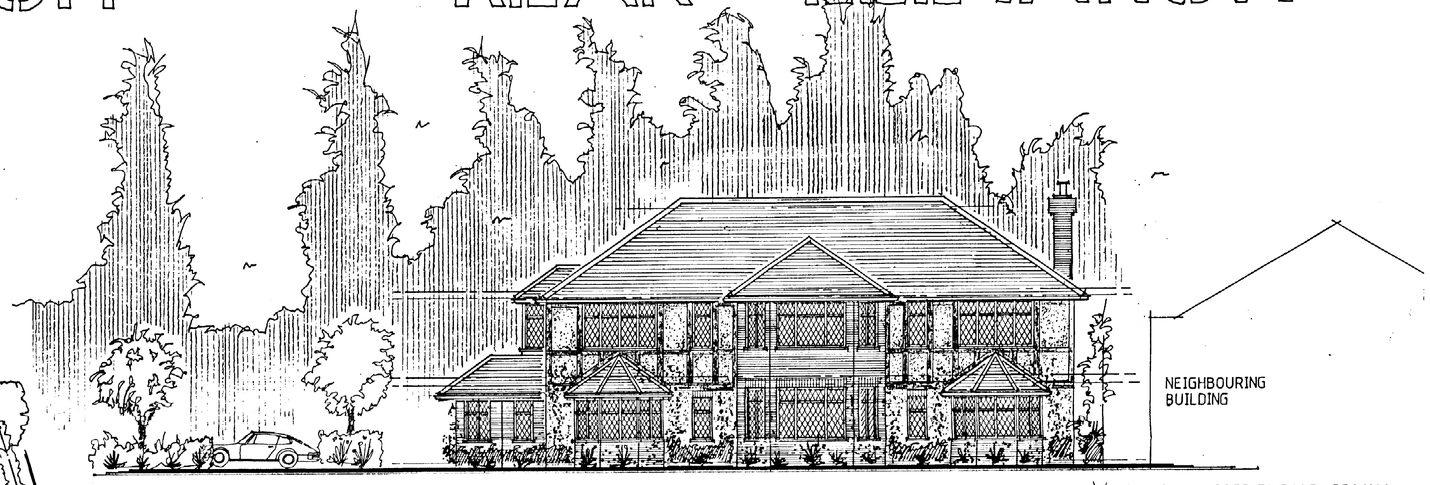


# FRONT ELEVATION

1:100

FACING GREAT NORTH ROAD

REV'E' 4Nº VELUX ADDED TO ROOF. DEC 1990

REV'D' REVISED TO TP REQ'S - SEPT.1989.

REV'C' TERRACE OMMITED VISION SPLAY NOTE ADDED APRIL 1989

# DRWG 1

23 JAN 1991 REVISION 'A' SIDE ELEVATION ADDED 10.2.89

REV 'B' OVERALL ROOF REDUCED IN HEIGHT DORMERS REMOVED. CAR PARKING APRIL89. INCREASED VISION SPLAY ALTERED

S6/045/91

PROPOSED CONVERSION OF THE BELL BAR CAFE INTO RESTAURANT FACILITIES AT-

THE BELL BAR,
BELL BAR,
HATFIELD
HERTS.
FOR

OFFICE COPY

WELWYN HATFIELD DISTRICT COUNCIL
TOWN & COUNTRY PLANNING ACT 1971
PLAN RECEIVED TO INSPECT
15 MAR 1991
Date

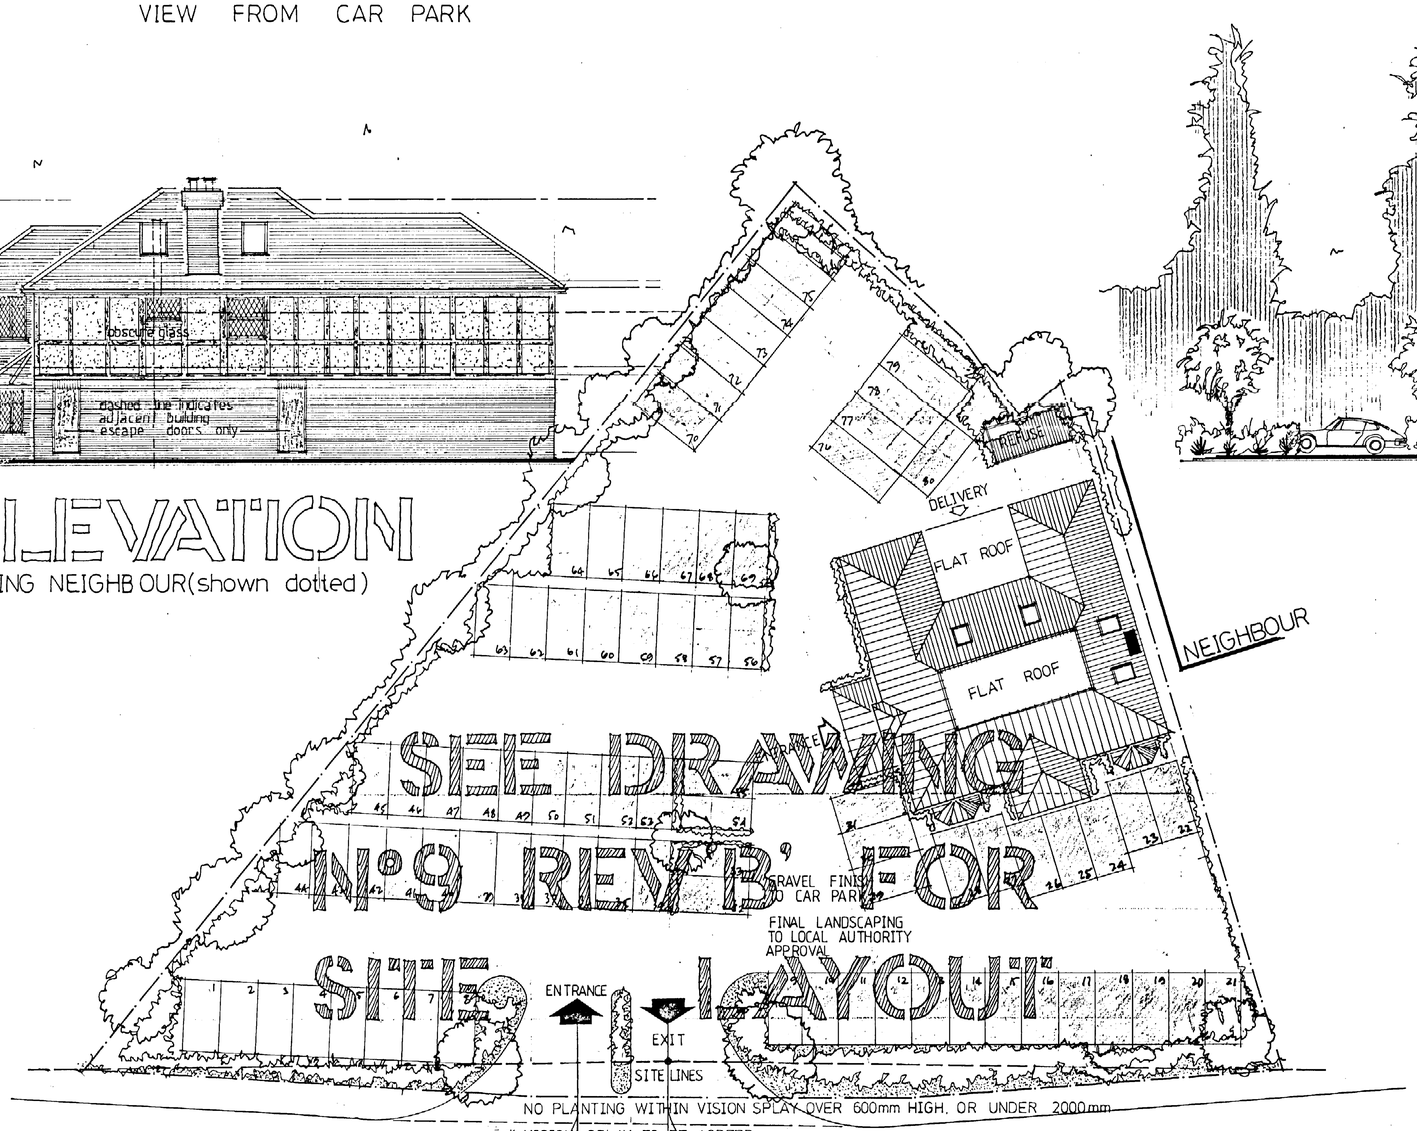


# SITE DRAWING Nº9 REV'B' FOR SITE LAYOUT

# SITE PLAN

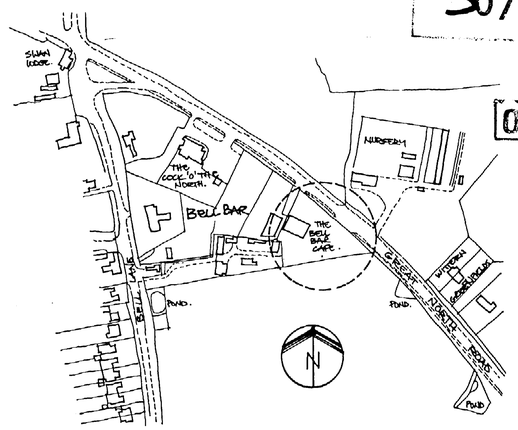


# LOCATION PLAN

DRAWN -
C.F.HOBART. BSc. Dipl. Arch.
22, THE GROVE,
RADLETT,
HERTS.
WD7.7NF.