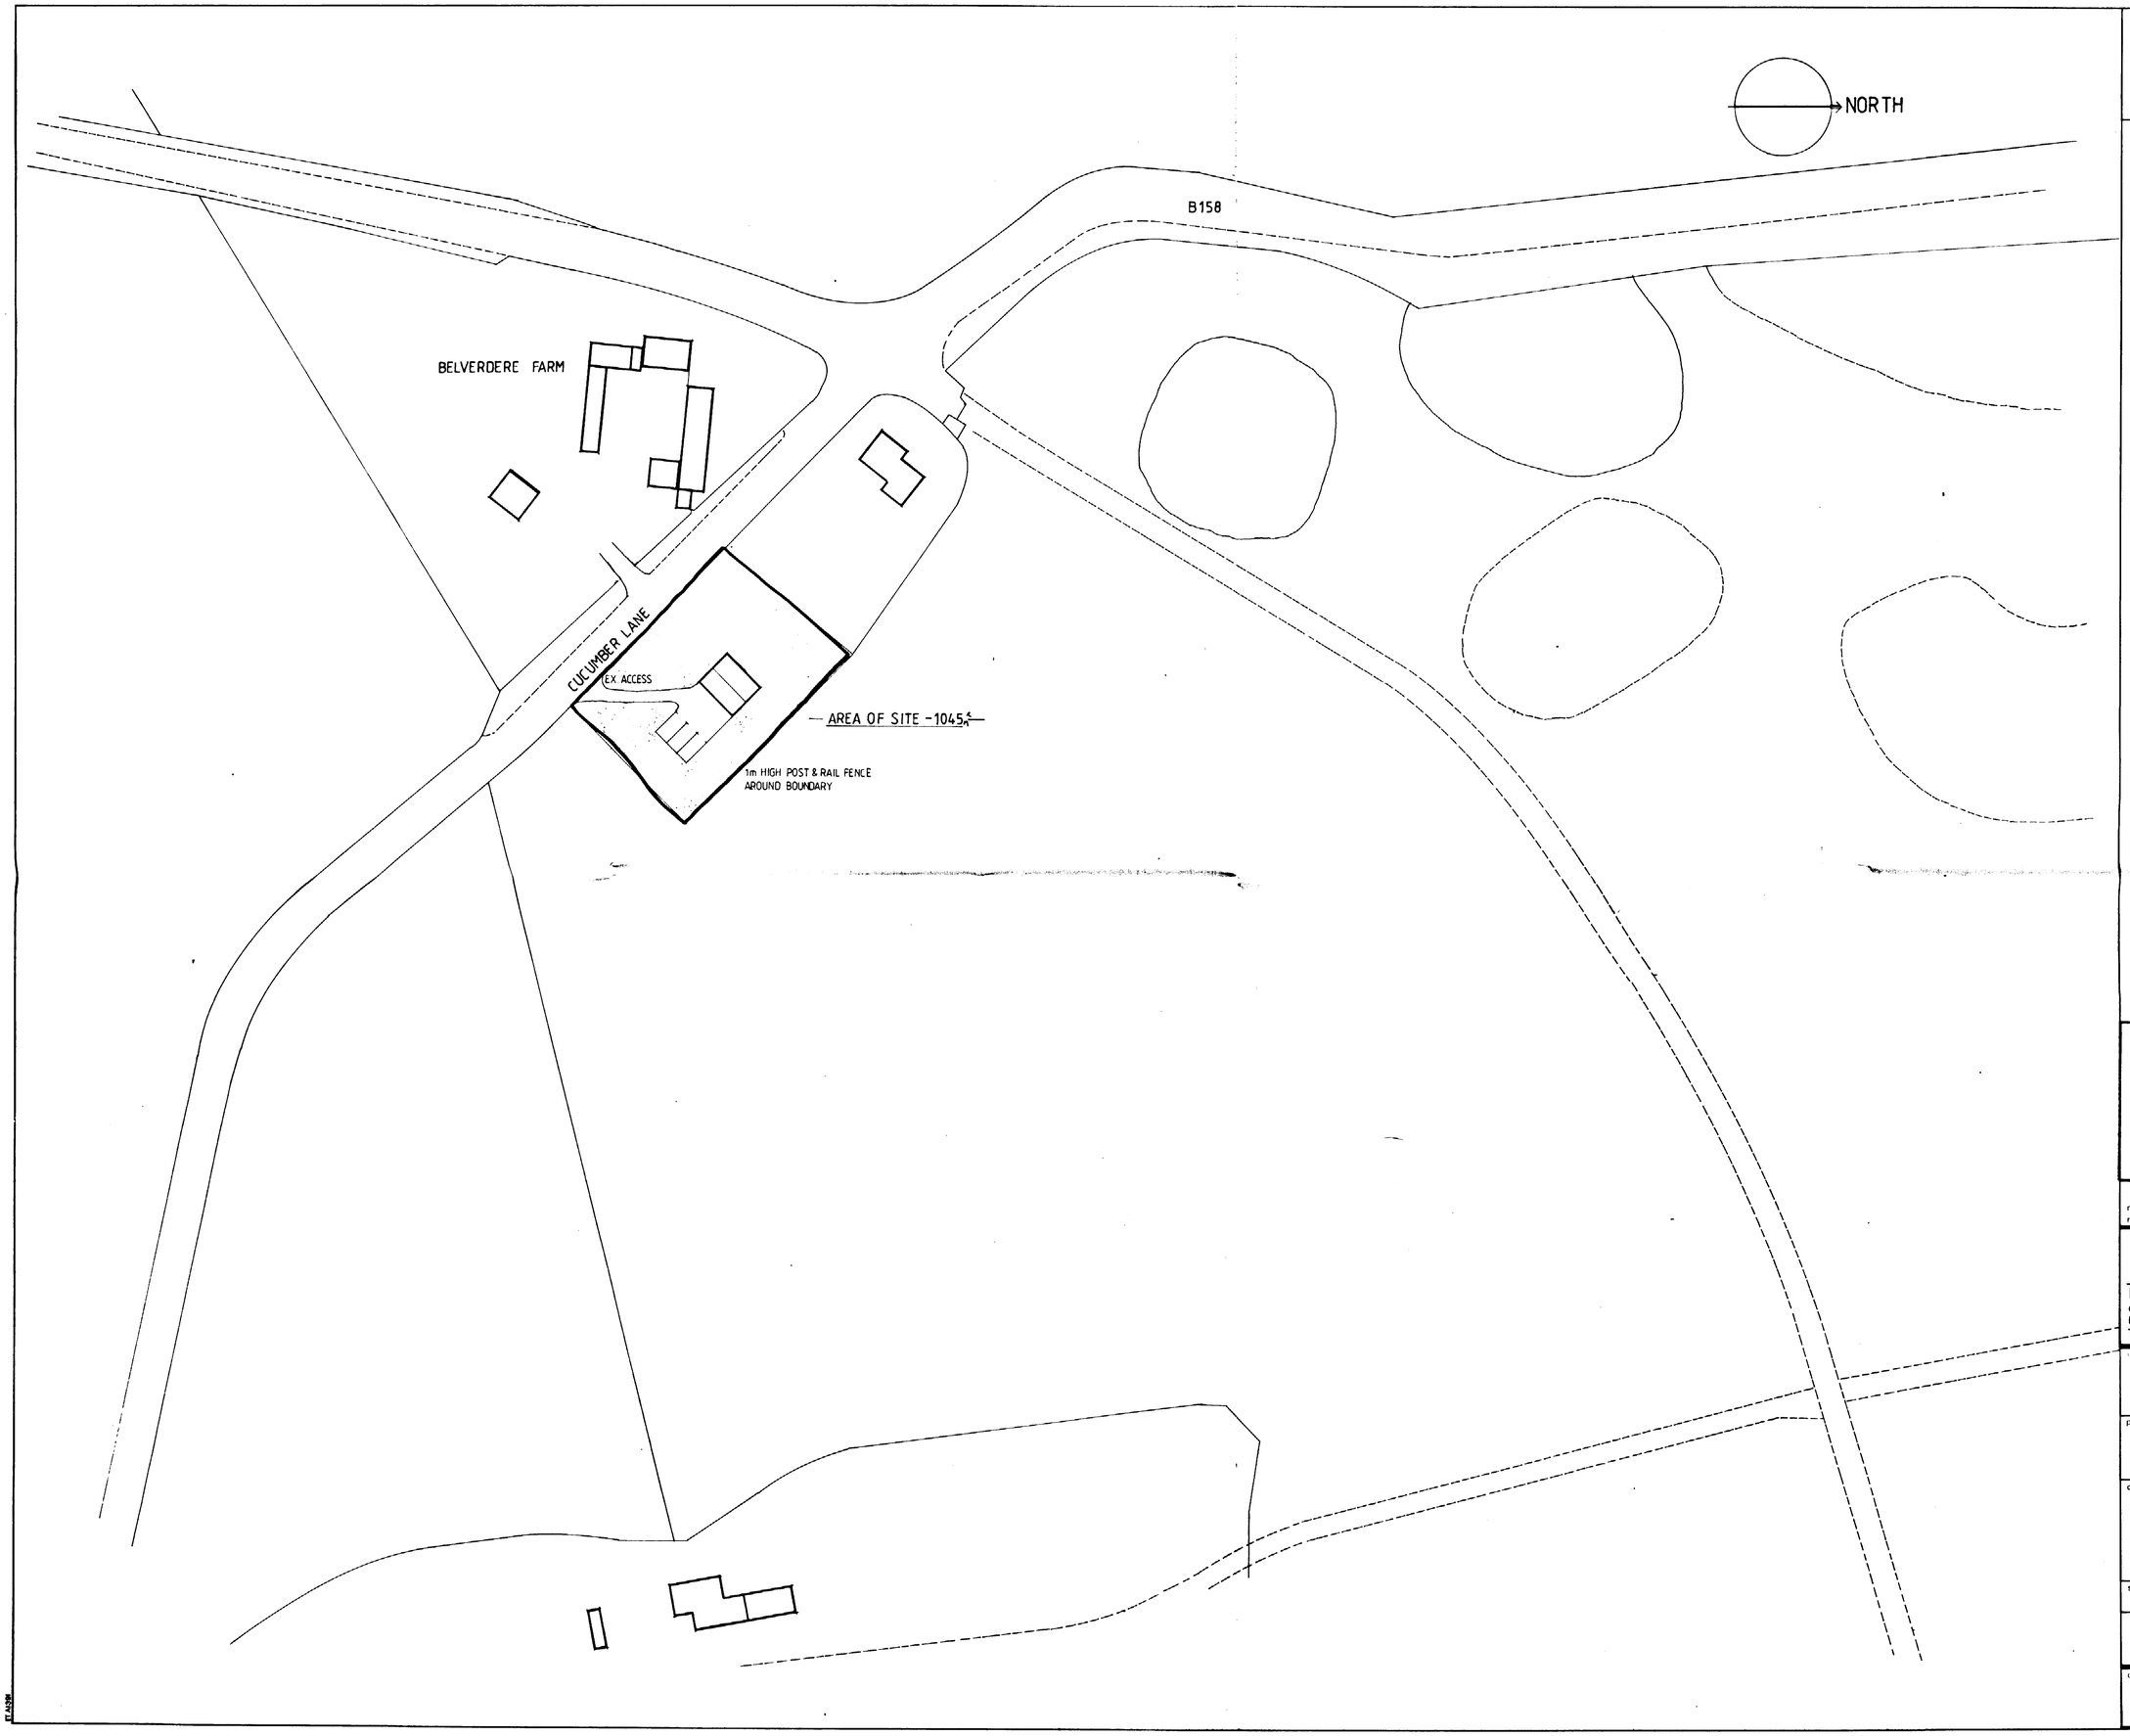

This drawing is the copyright of the architect and is not to be reproduced without permission ©

Figured dimensions to be used : Do not scale

All dimensions and particulars to be checked on site before work is commenced

notes

OFFICE COPY

WELWYN HATFIELD D.C.
RECEIVED 22 NOV 1991
S6/907/91

no revisions	description	date	initials

KAP
Kirby Adair Partnership
Chartered Architects in association with Architects Co-Partnership
Northaw House, Coopers Lane, Northaw, Herts EN6 4PS
Telephone 0707 49897 Fax 0707 52600

project
Hatfield London Country Club,
Bedwell, Park Essendon.

drawing
Site Plan

scale	date	drawn	checked
1:500	21/11/91		

Mitsui CONSTRUCTION
ARCHITECTS
ENGINEERS
CONTRACTORS
DEVELOPERS

drawing no	revision
H1177D 03	