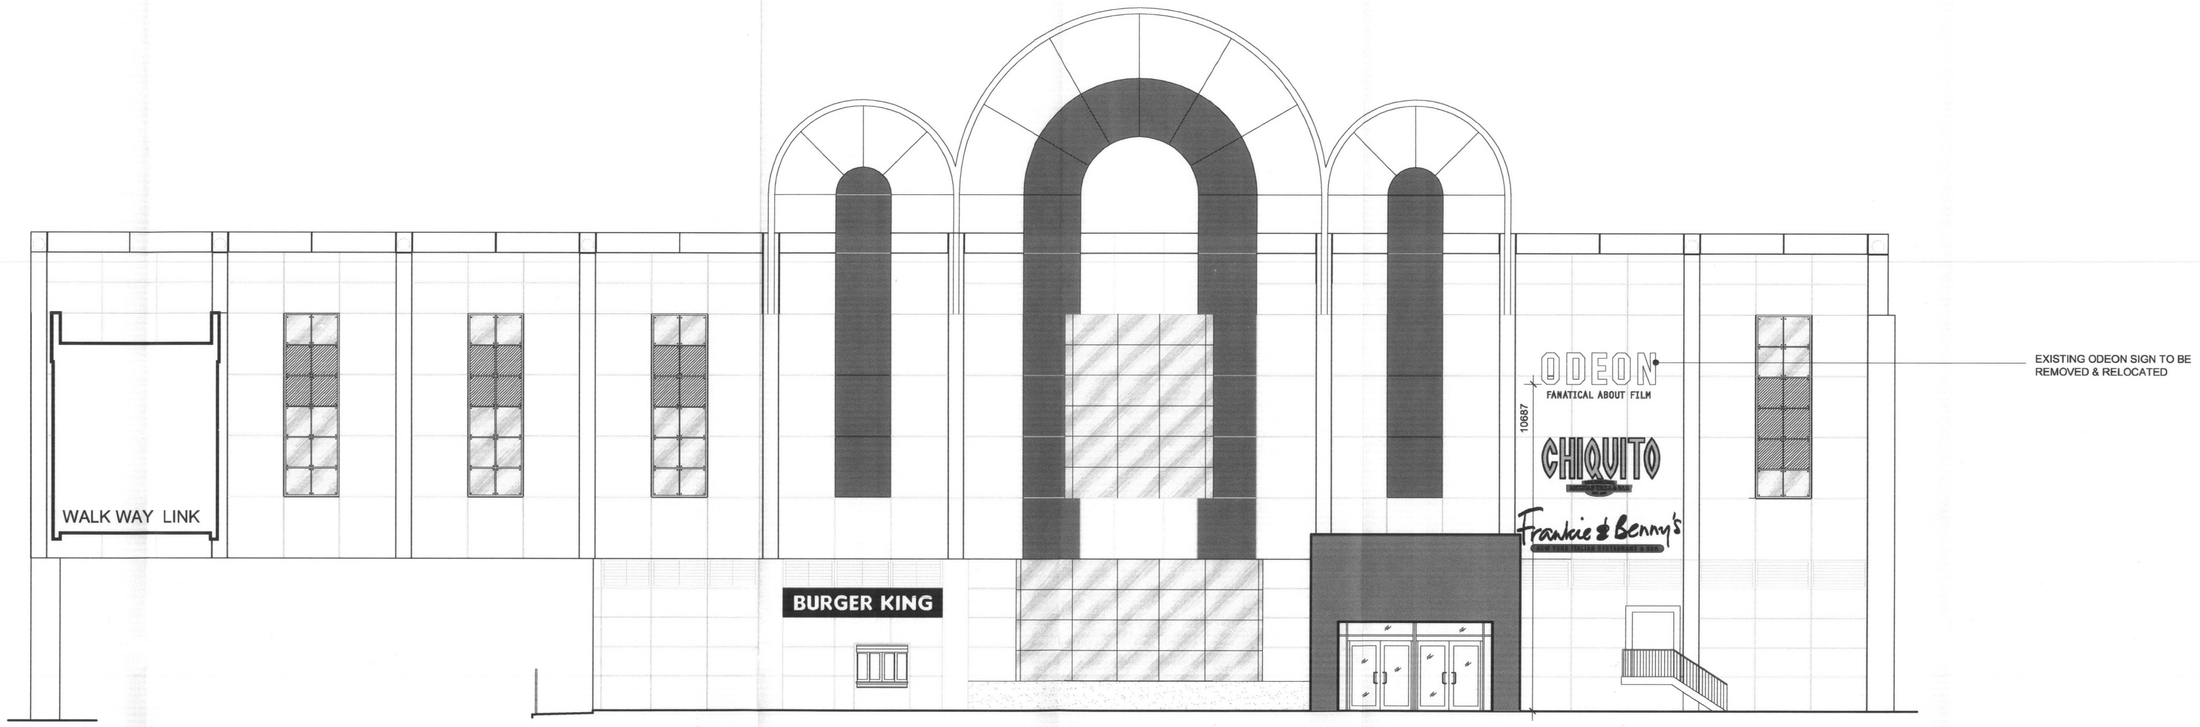

REAR ELEVATION (2)

DRIVE THRU ELEVATION (1) & PART PLAN

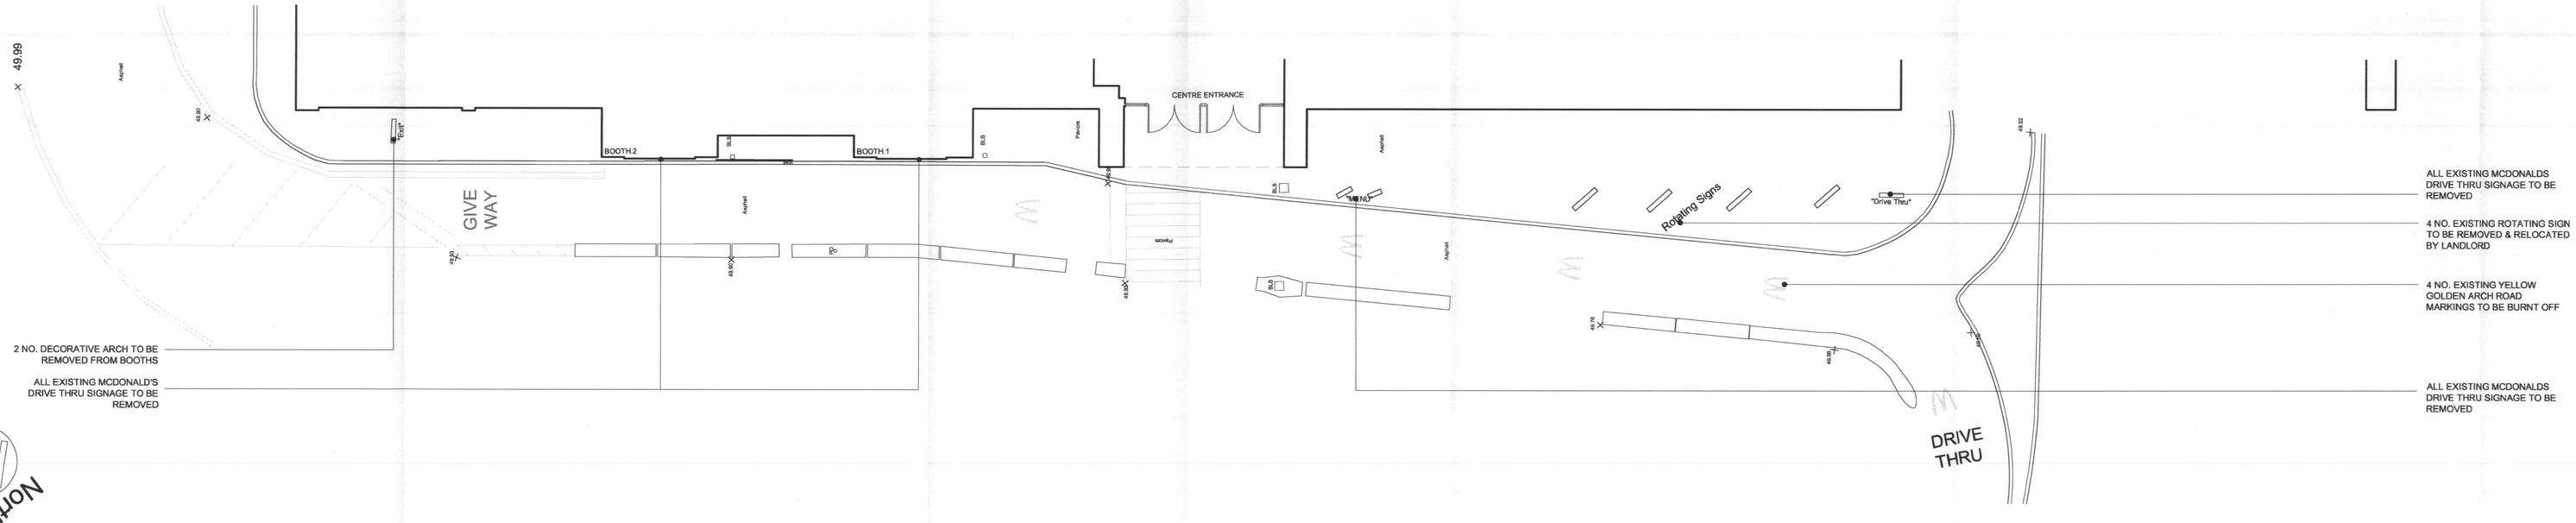

North

SCALE BAR
0 5 10m

EXISTING SHOPFRONT 1:50

NOTES

1. All dimensions to be checked on site prior to commencement on site. Any discrepancies to be reported to McDonald's PM.

2 All existing signage to be removed and discarded as McDonald's PM instruction. Any fixing holes, electrical cable penetrations etc to be made good, flush with surrounding finishes.

3. All surfaces to be re-sprayed to be first treated with suitable primers as agreed with the McDonald's PM, prior to receiving new paint finish.

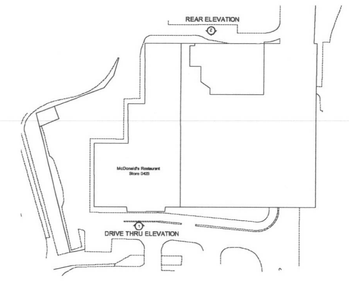

ELEVATION PLAN - NTS

WELWYN HATFIELD
PLANNING
OFFICE COPY
2 0 MAY 2009
No:- S6/2009/1041/AD

PLANNING ISSUE

GENERAL NOTES:
All works are to be undertaken in accordance with the Building Regulations and the latest British Standard.
All proprietary products are to be installed (and strictly in accordance with the manufacturers recommendations.
All dimensions to be checked on site prior to construction.

PROPOSED DEVELOPMENT AT: 60 The Galleria, Hatfield
STORE No :- 1246
ON BEHALF OF :- McDonald's Restaurants Ltd
DRAWING TITLE :- Existing Exterior Shopfront Elevations & Part Plan

DRAWN BY: JLS
CHECKED BY: AC
DRAWING No.: 4044-02
REV No.:
SCALE @ A03: 1:100@A0
DATE: 12.05.09

AEW Architects
Victory Building
St Mary's Parsonage
Manchester M3 2GD
t +44 (0) 161 214 4070
f +44 (0) 161 214 4071