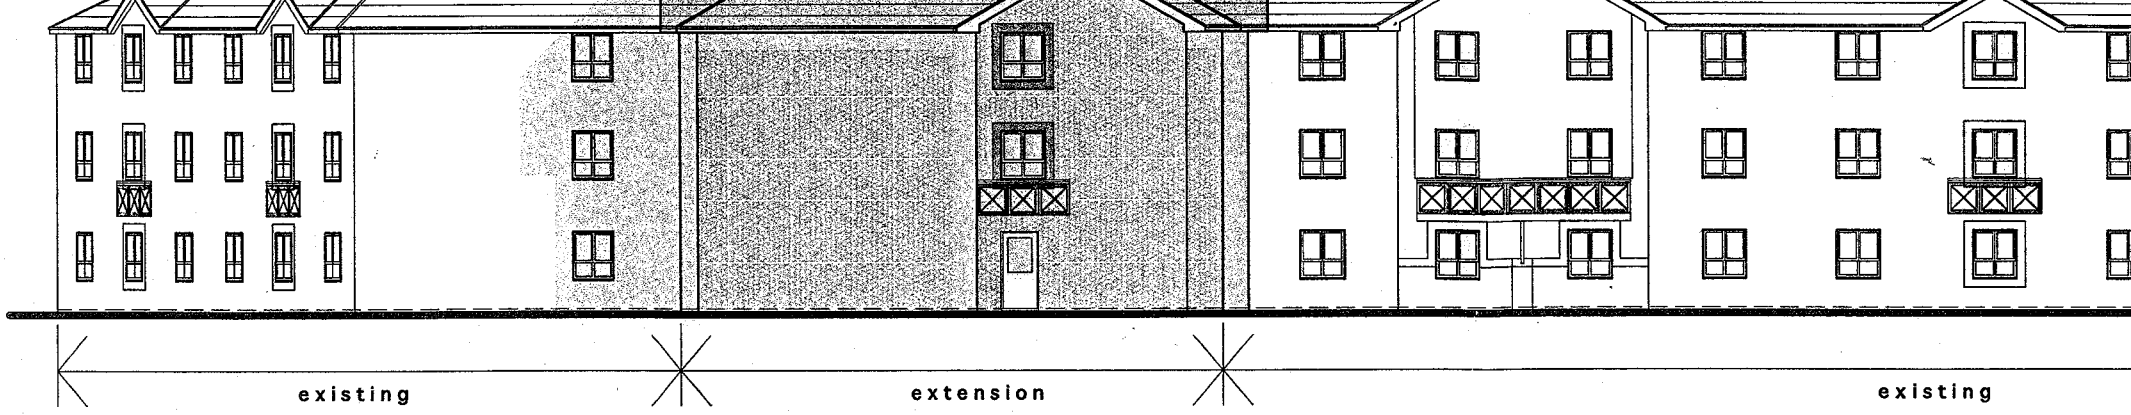

PROPOSED NORTH-EAST ELEVATION

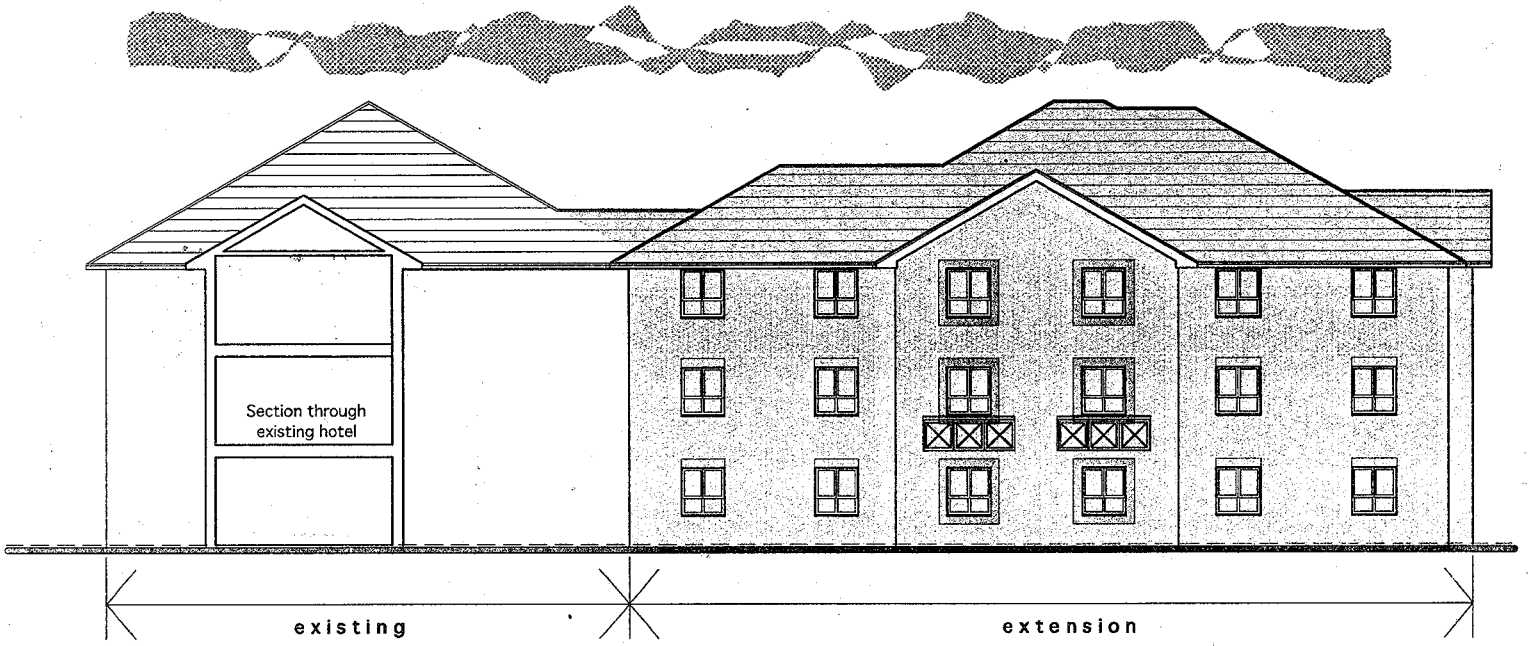

PROPOSED SOUTH-EAST ELEVATION

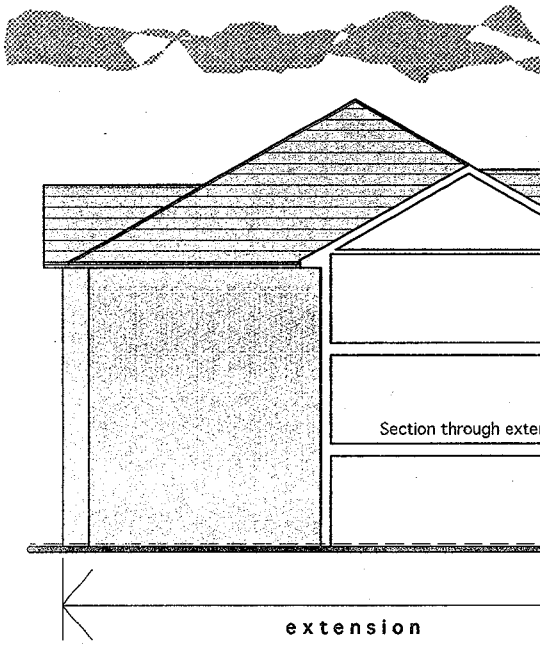
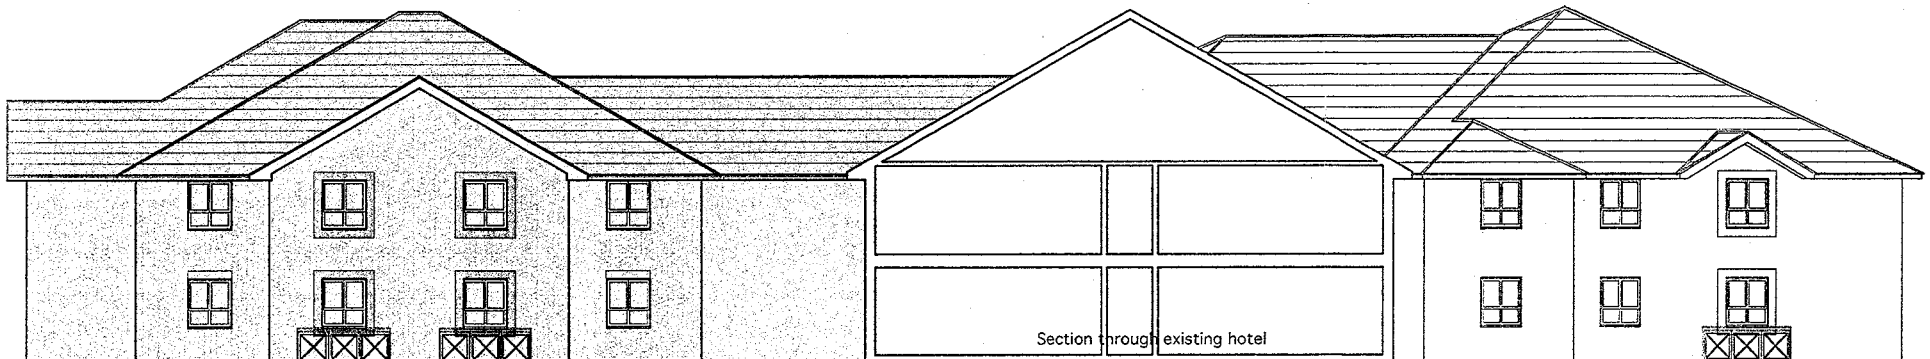
PROPOSED SOUTH-WES