DRAWING ISSUED FEBRUARY 2008

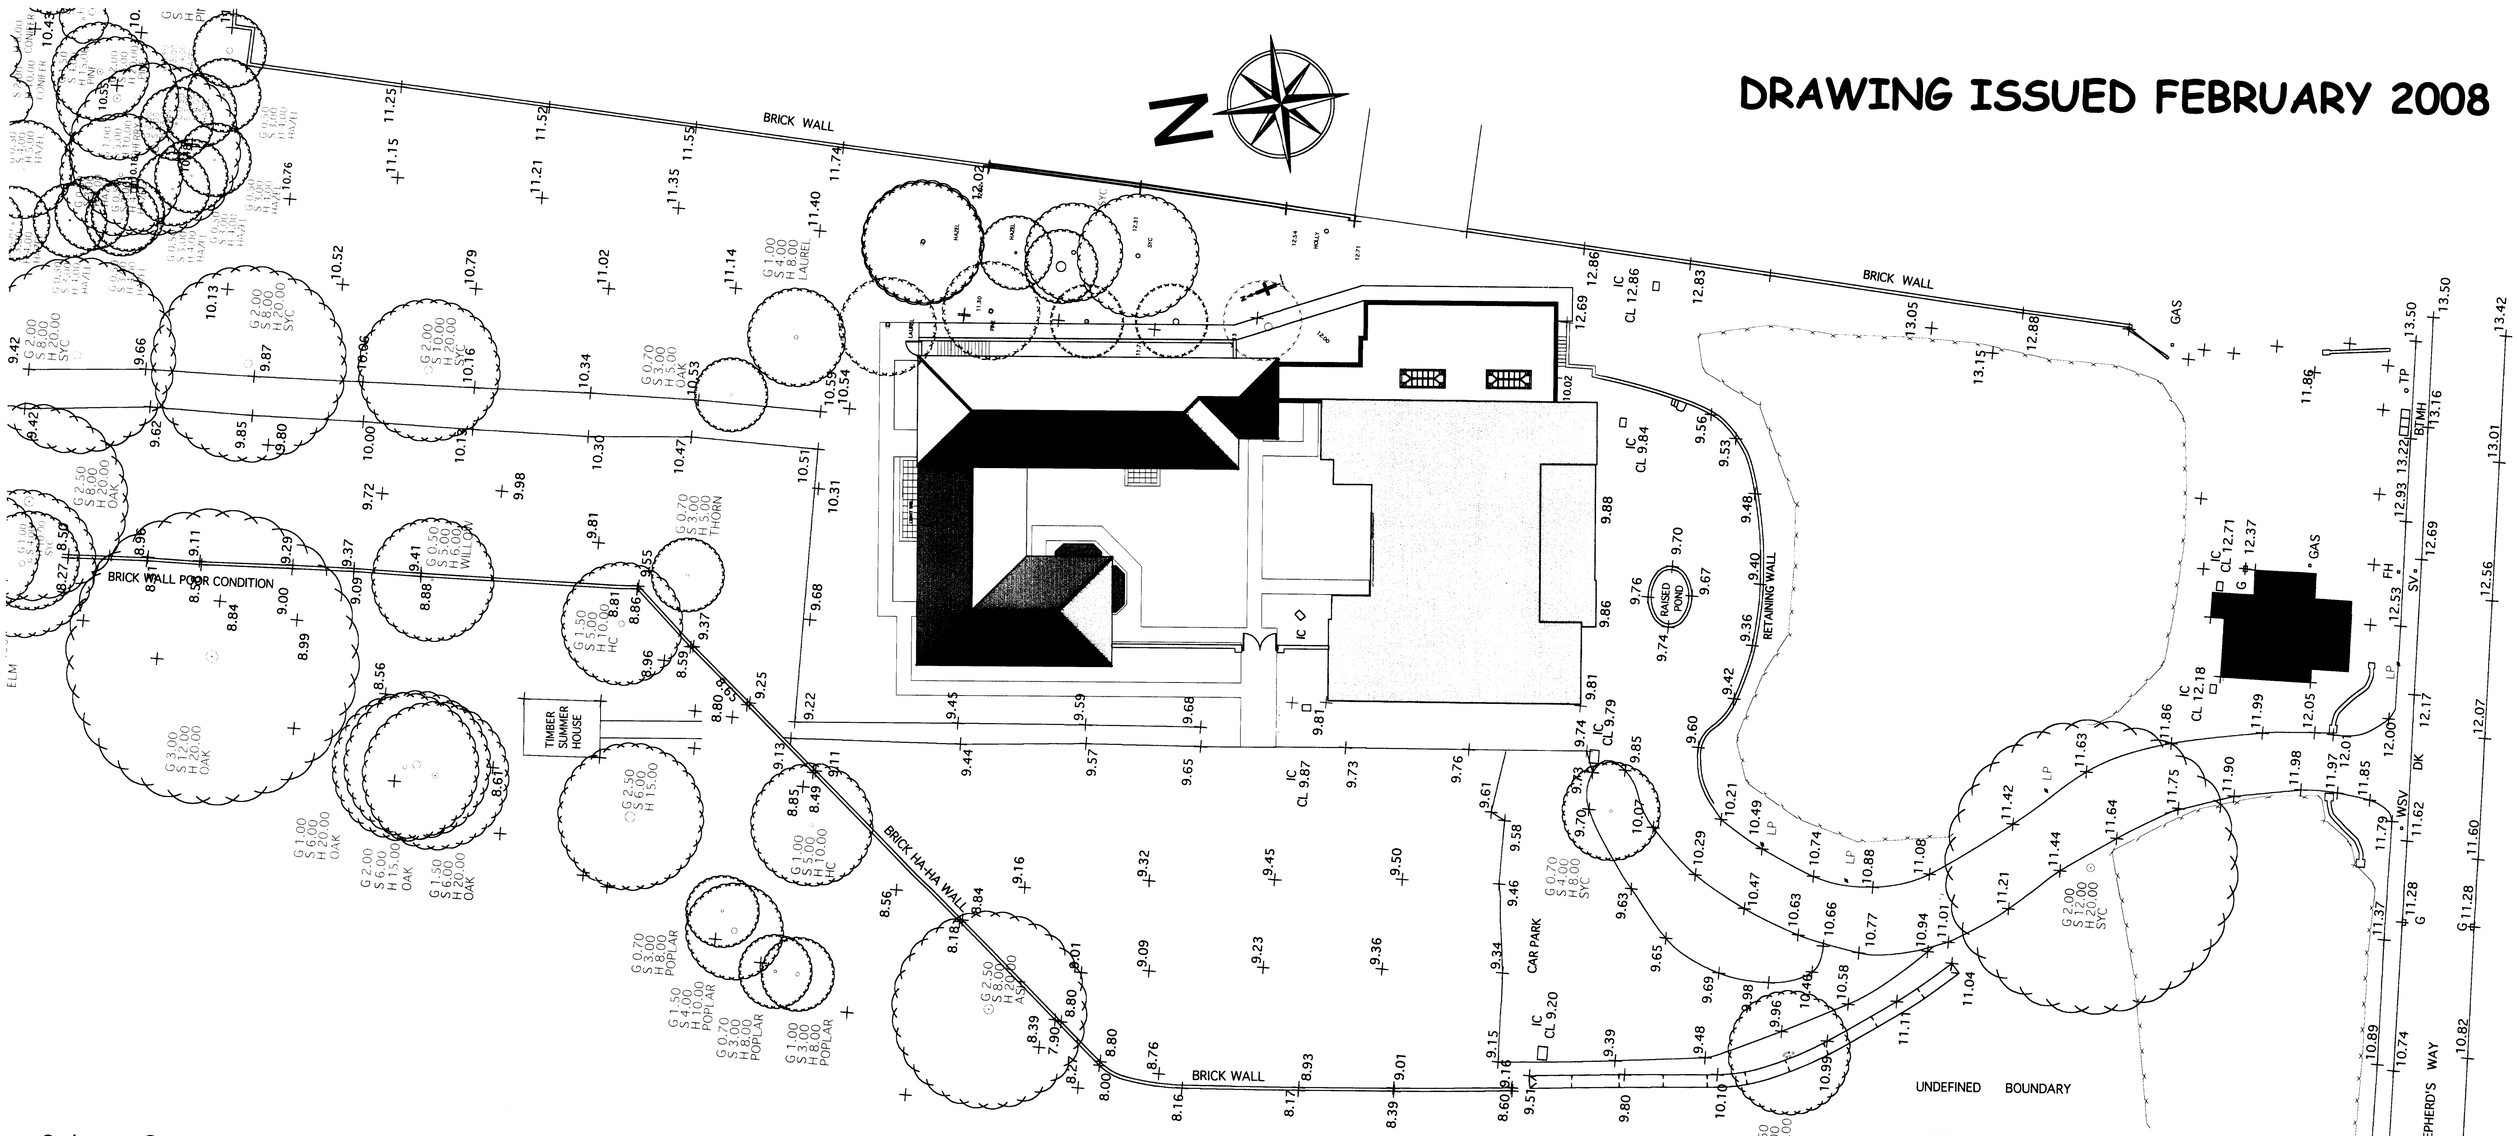

PROPOSED SITE LAYOUT PLAN

Ordnance Survey
Superplan Data

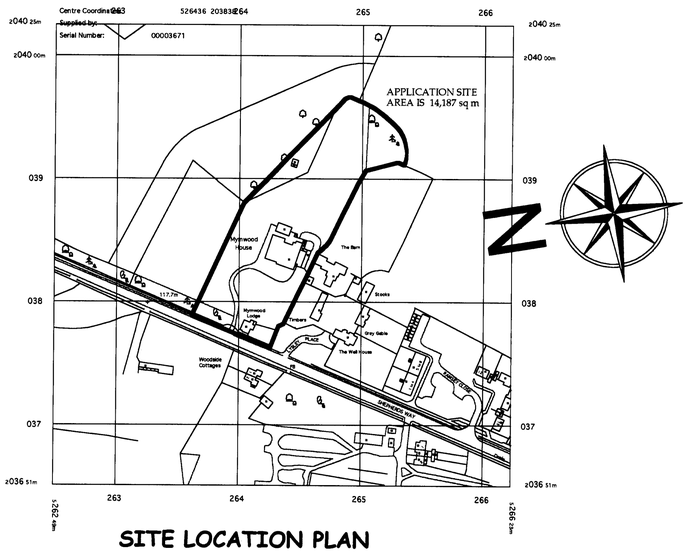

SITE LOCATION PLAN

EXTENT OF EXISTING BUILDING THE SUBJECT OF THE LISTED BUILDING APPLICATION

PLANNING DEPARTMENT
OFFICE COPY
11 MAR 2008
No.: 08/0553/

John Dickie Associates
Manor Barn,
Wilsthorpe,
Stamford,
Lincs
Pe9 4pe

Tel 01778 560811
Fax 01778 561167

Proposed Internal Alterations and Restoration Works at Mymwood House, Shepherds Way, Brookmans Park, AL9 6NN

Drawing Title : Proposed Site Layout

Client : Harrington Care

Date February 2008

Scales 1 to 250, 1 to 2500