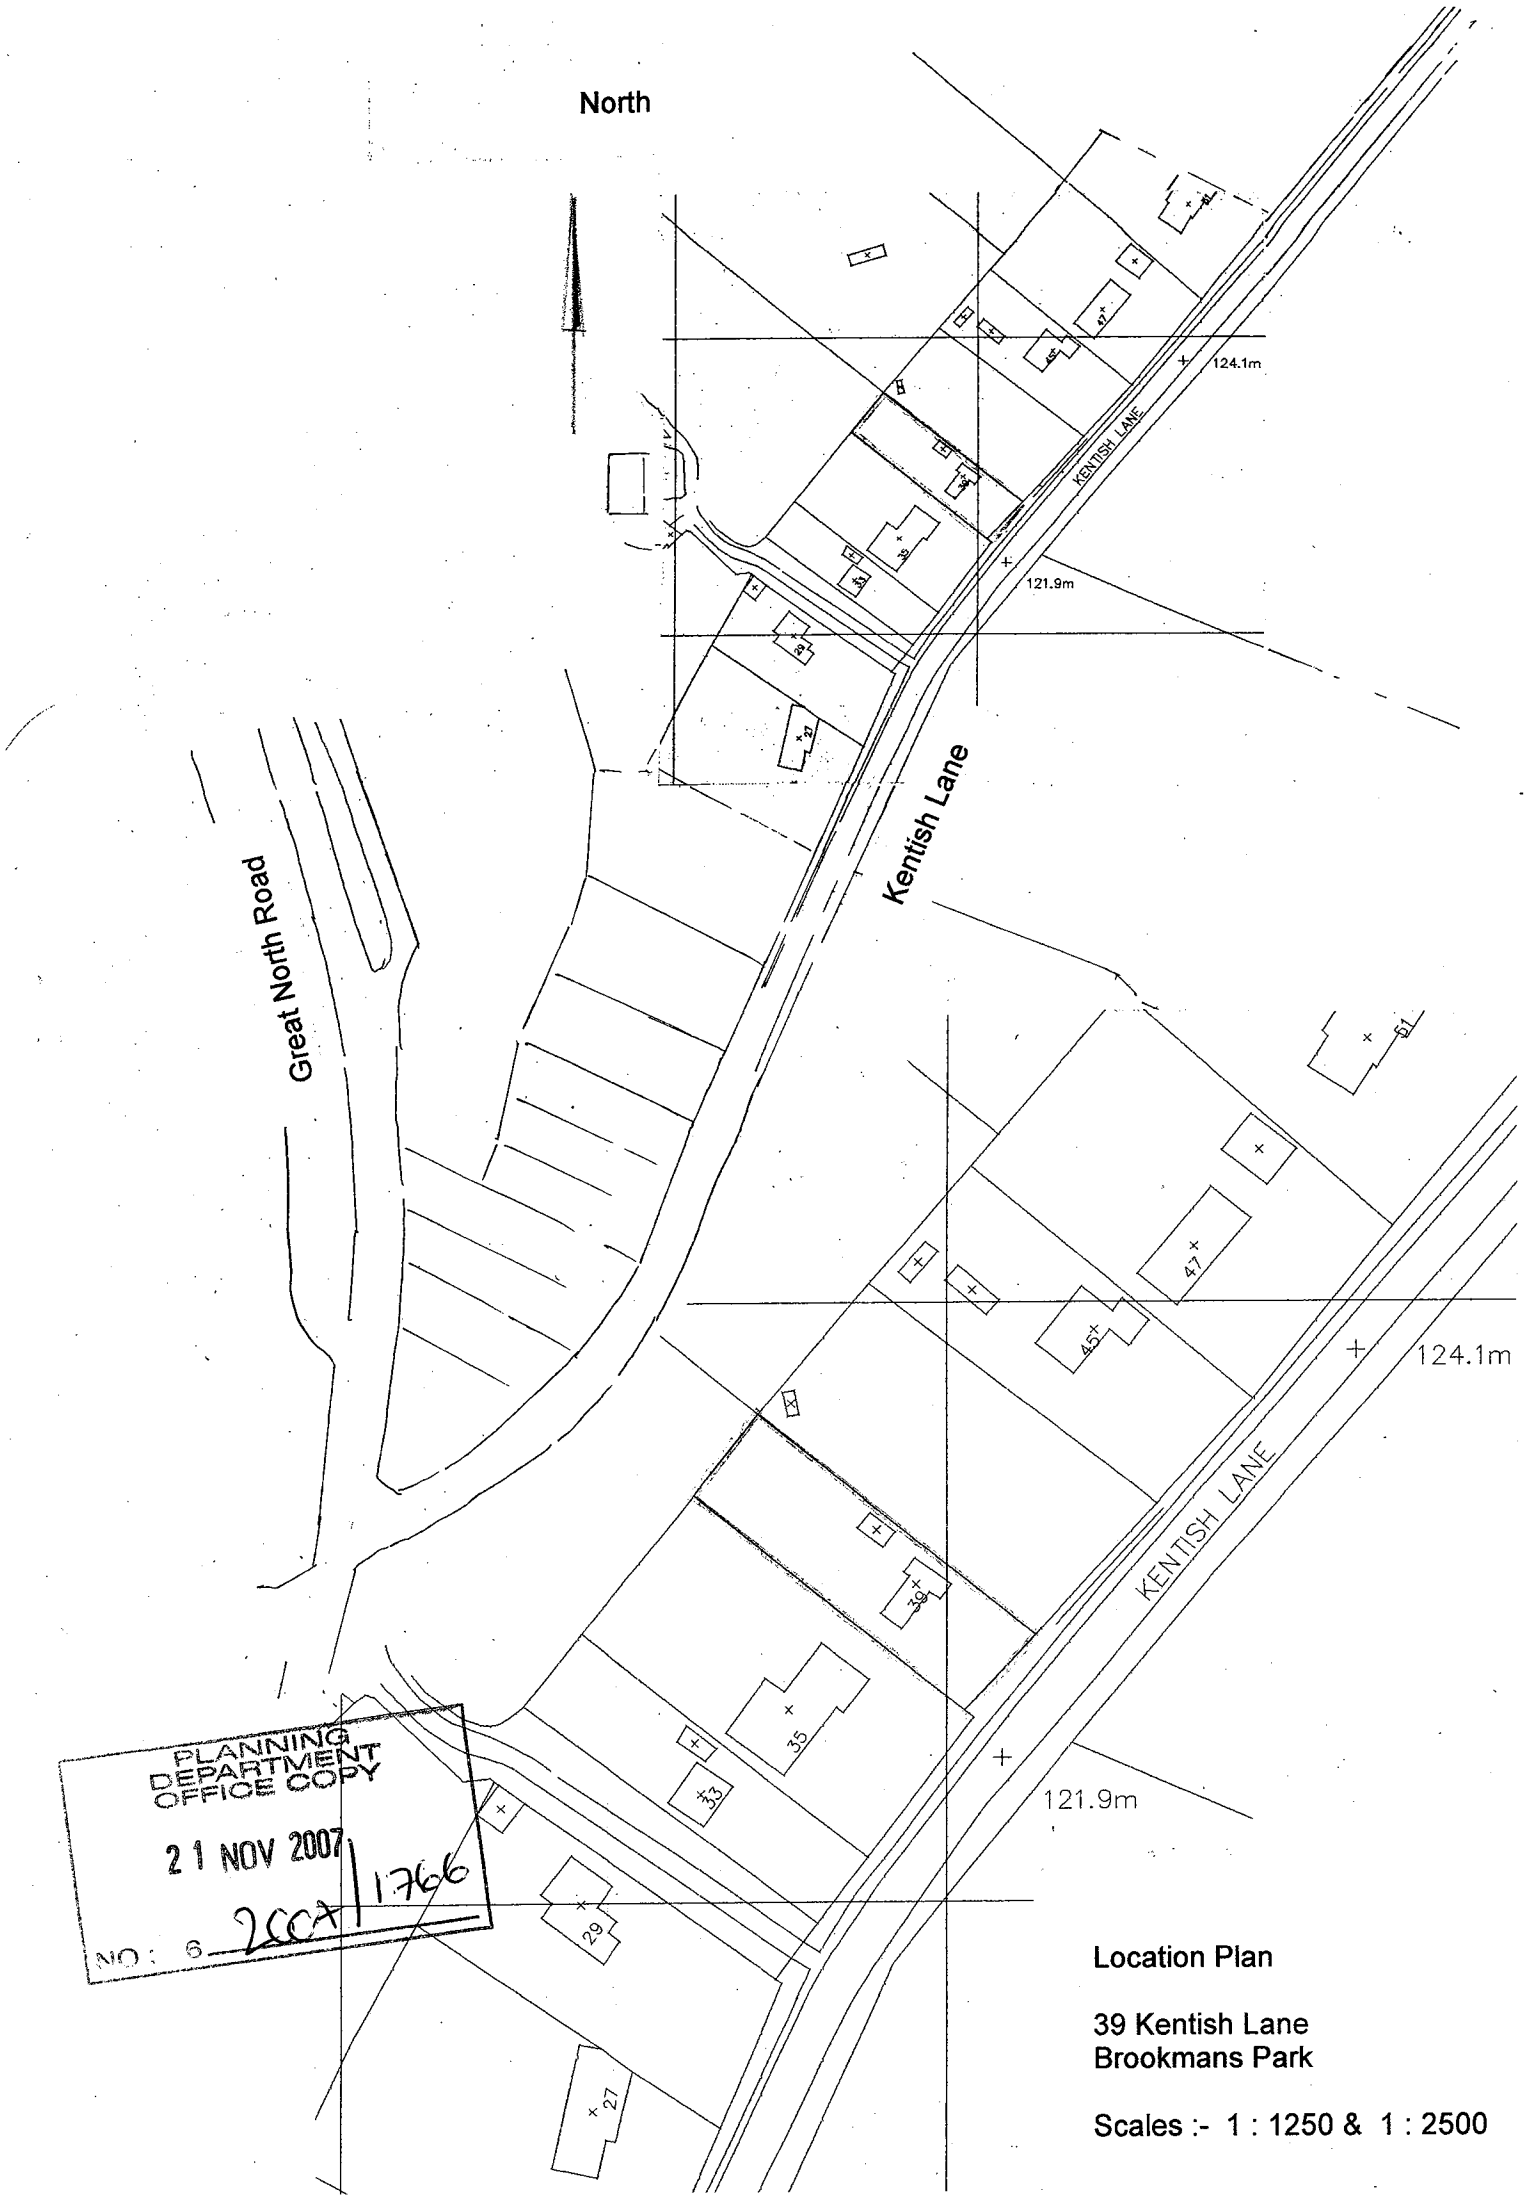

PLANNING
DEPARTMENT
OFFICE COPY
21 NOV 2007
NO: 6 2007/1766

Location Plan

39 Kentish Lane
Brookmans Park

Scales :- 1 : 1250 & 1 : 2500