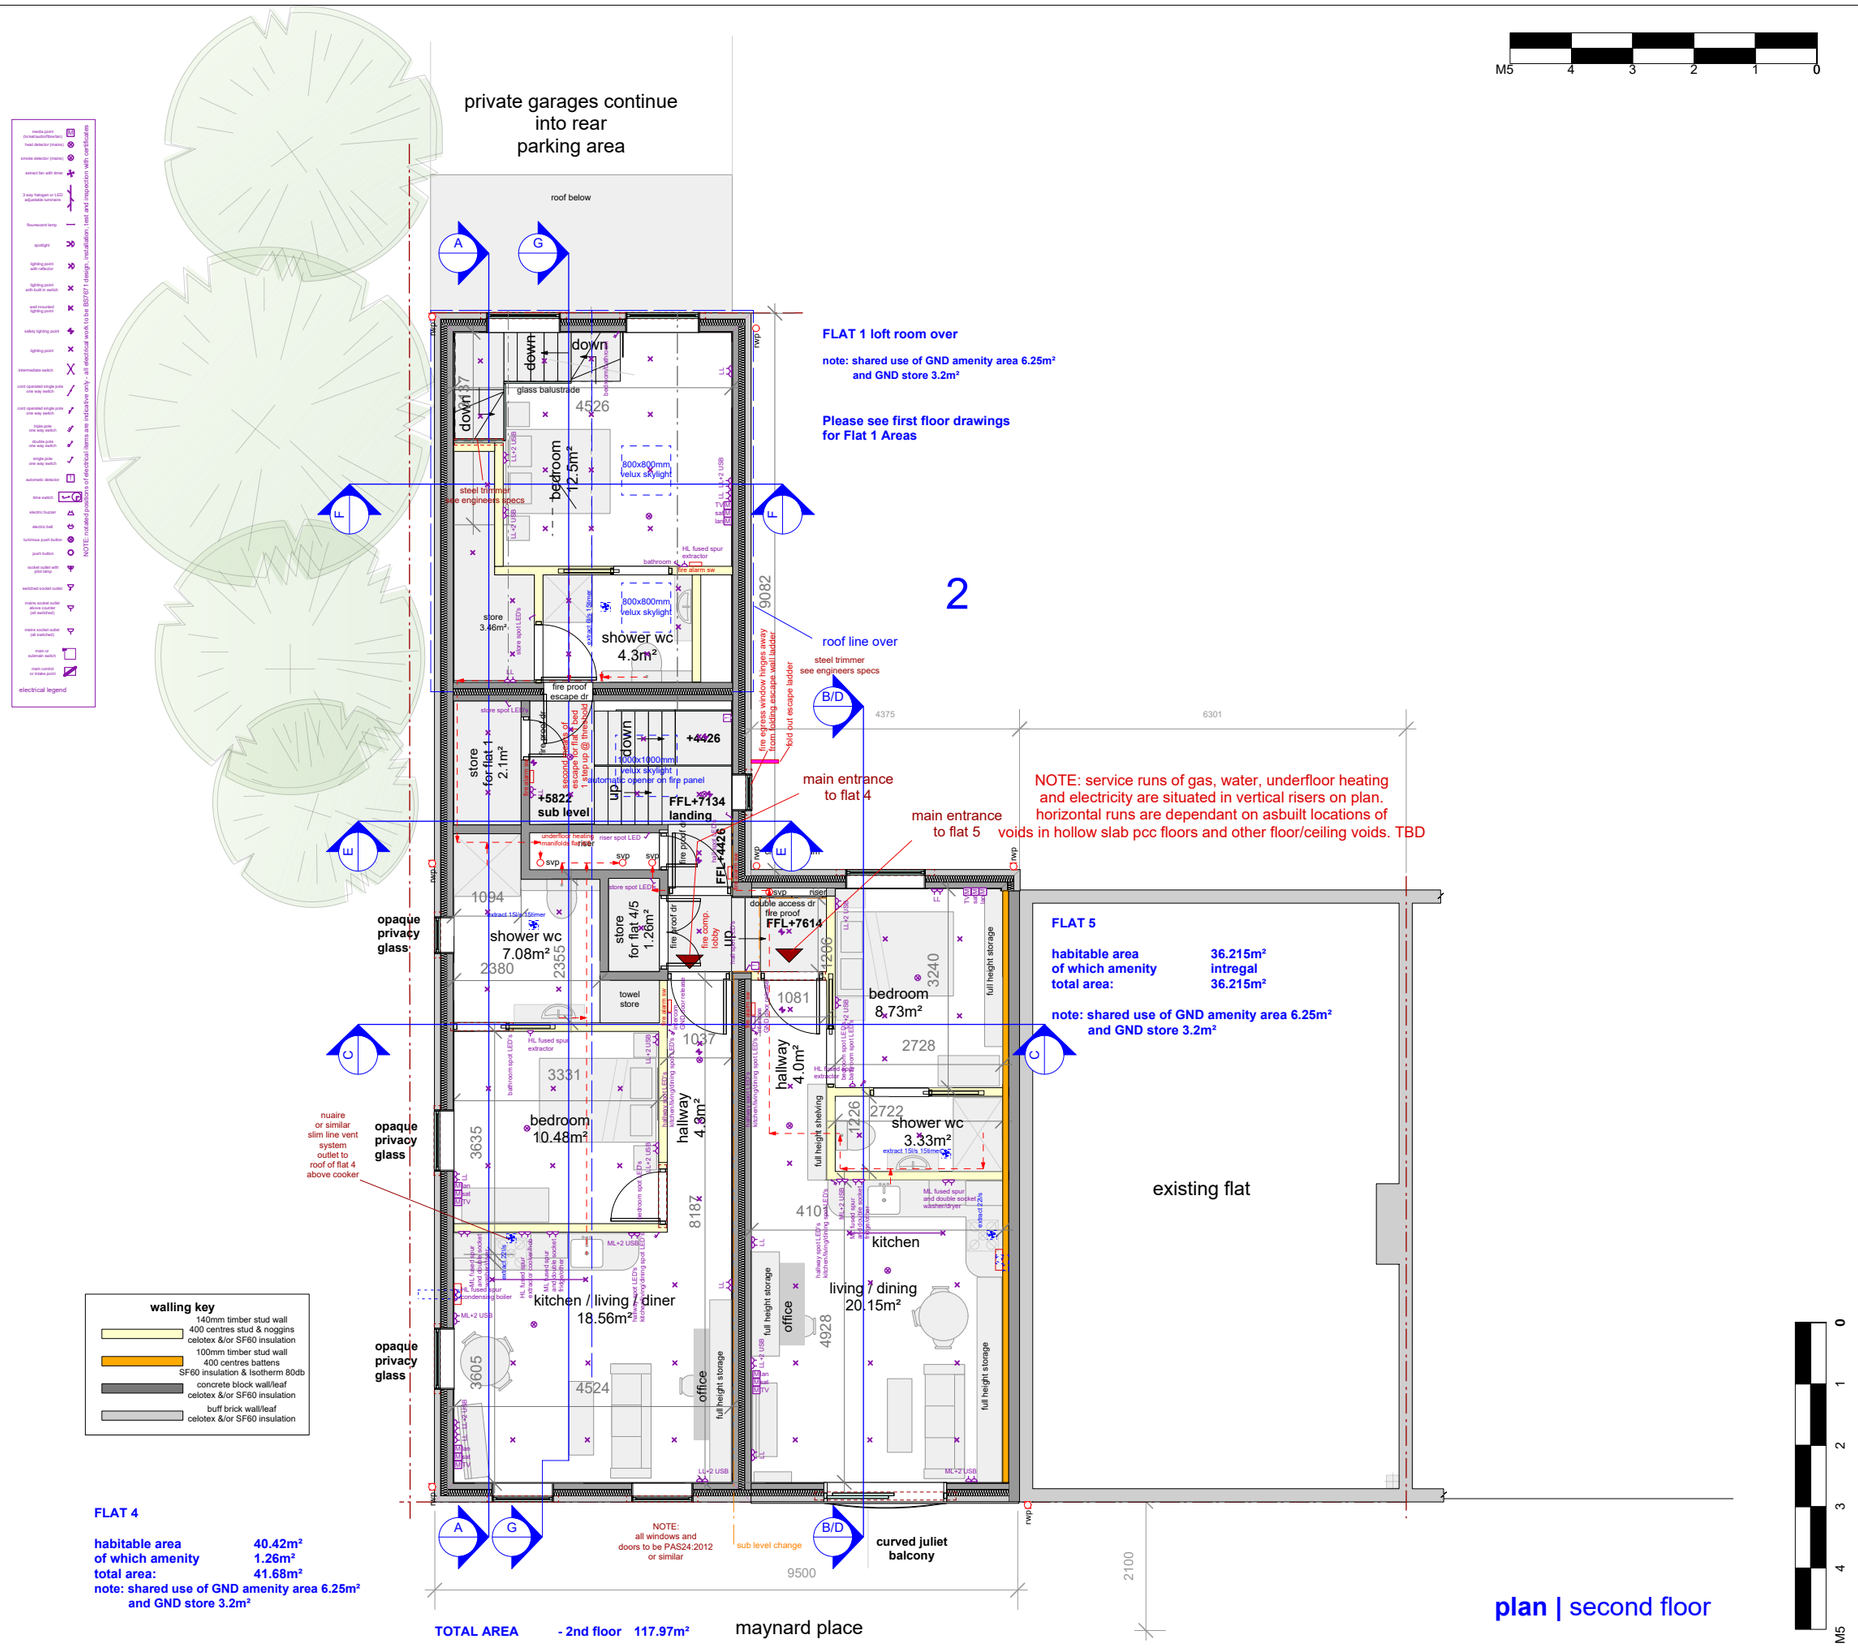

hancock architecture

eco-design and development in the built environment

t: 07742 644587

e: stuart@hancockarchitecture.co.uk

Hancock Architecture Ltd
1st Floor Offices, Unit 47
The Shipyard Estate
Brightlingsea
Essex CO7 0AR

project / site
maynard place, cuffley, herts

client
willow city estates plc

orientation

type: Construction Plan - SECOND FLOOR

status: for client approval / planning / building control

revisions
Rev A1: SH - 31/may/2016
layout changes, final layout with numerous details

drawn by: Stuart Hancock
RIBA BSc (Hons) Architecture

scale: 1:100 @ A3 date: 31 may 2016

dwg no: 2/A100/CN/003 rev: A1