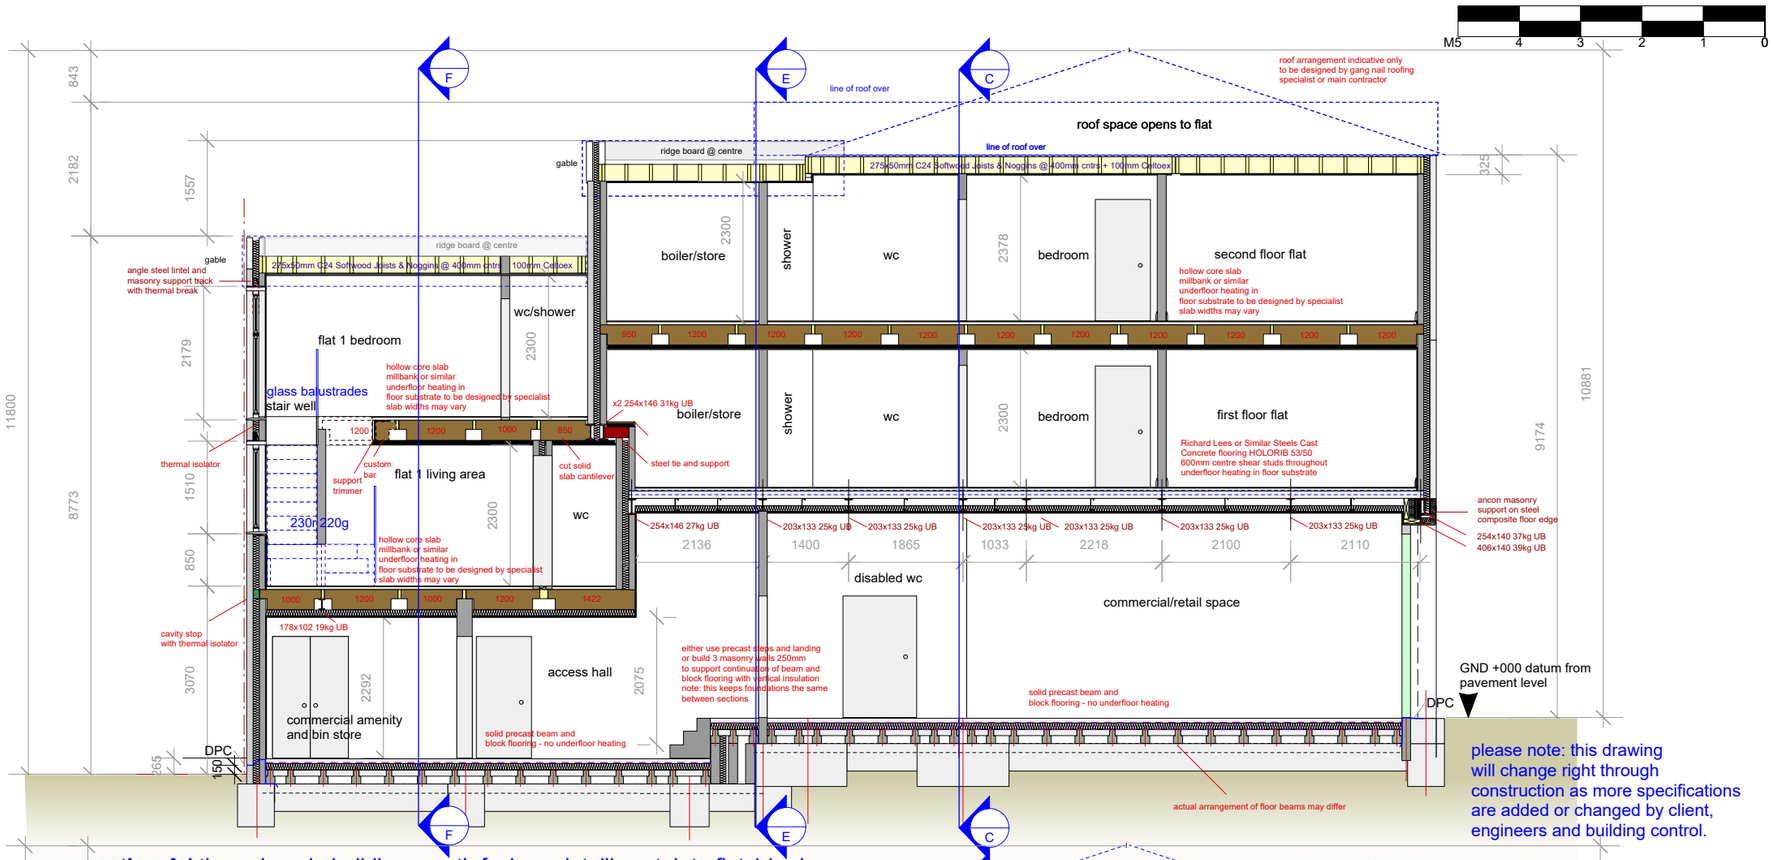

section A | through main building - north facing - detailing stair to flat 1 bedroom

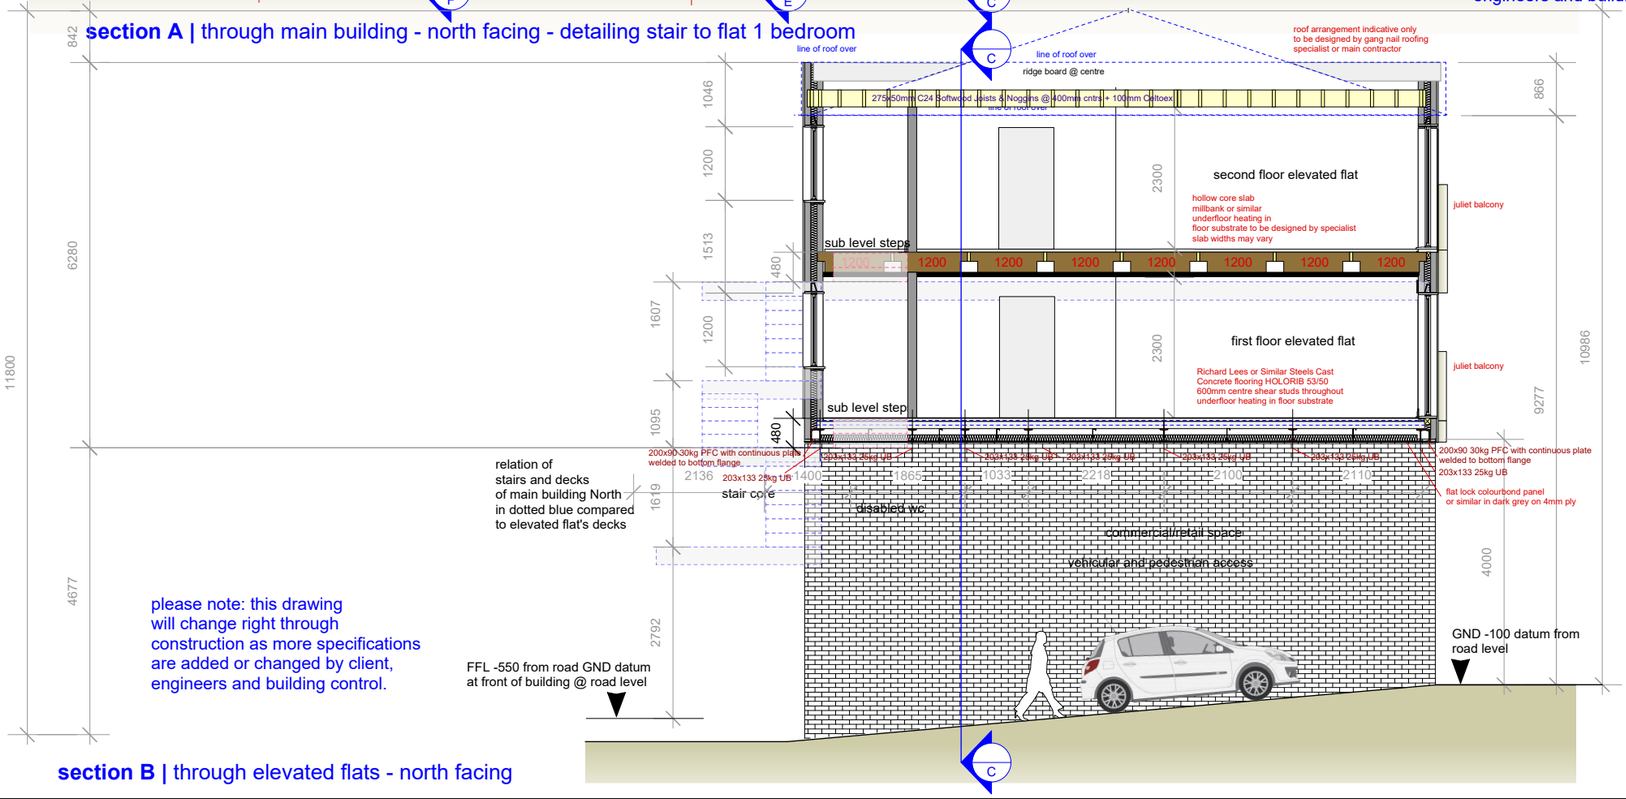

section B | through elevated flats - north facing

hancock architecture

eco-design and development
in the built environment

t: 07742 644587

e: stuart@hancockarchitecture.co.uk

Hancock Architecture Ltd
1st Floor Offices, Unit 47
The Shipyard Estate
Brightlingsea
Essex CO7 0AR

project / site

maynard place, cuffley, herts

client

willow city estates plc

orientation

type: Construction Section

status: for client approval / planning / building control

revisions

Rev A1: SH - 31/may/2016
layout changes, final layout with numerous details

drawn by: Stuart Hancock
RIBA BSc (Hons) Architecture

scale: 1:100 @ A3

date: **31 may 2016**

dwg no: **0/A200/CN/011**

rev: **A1**