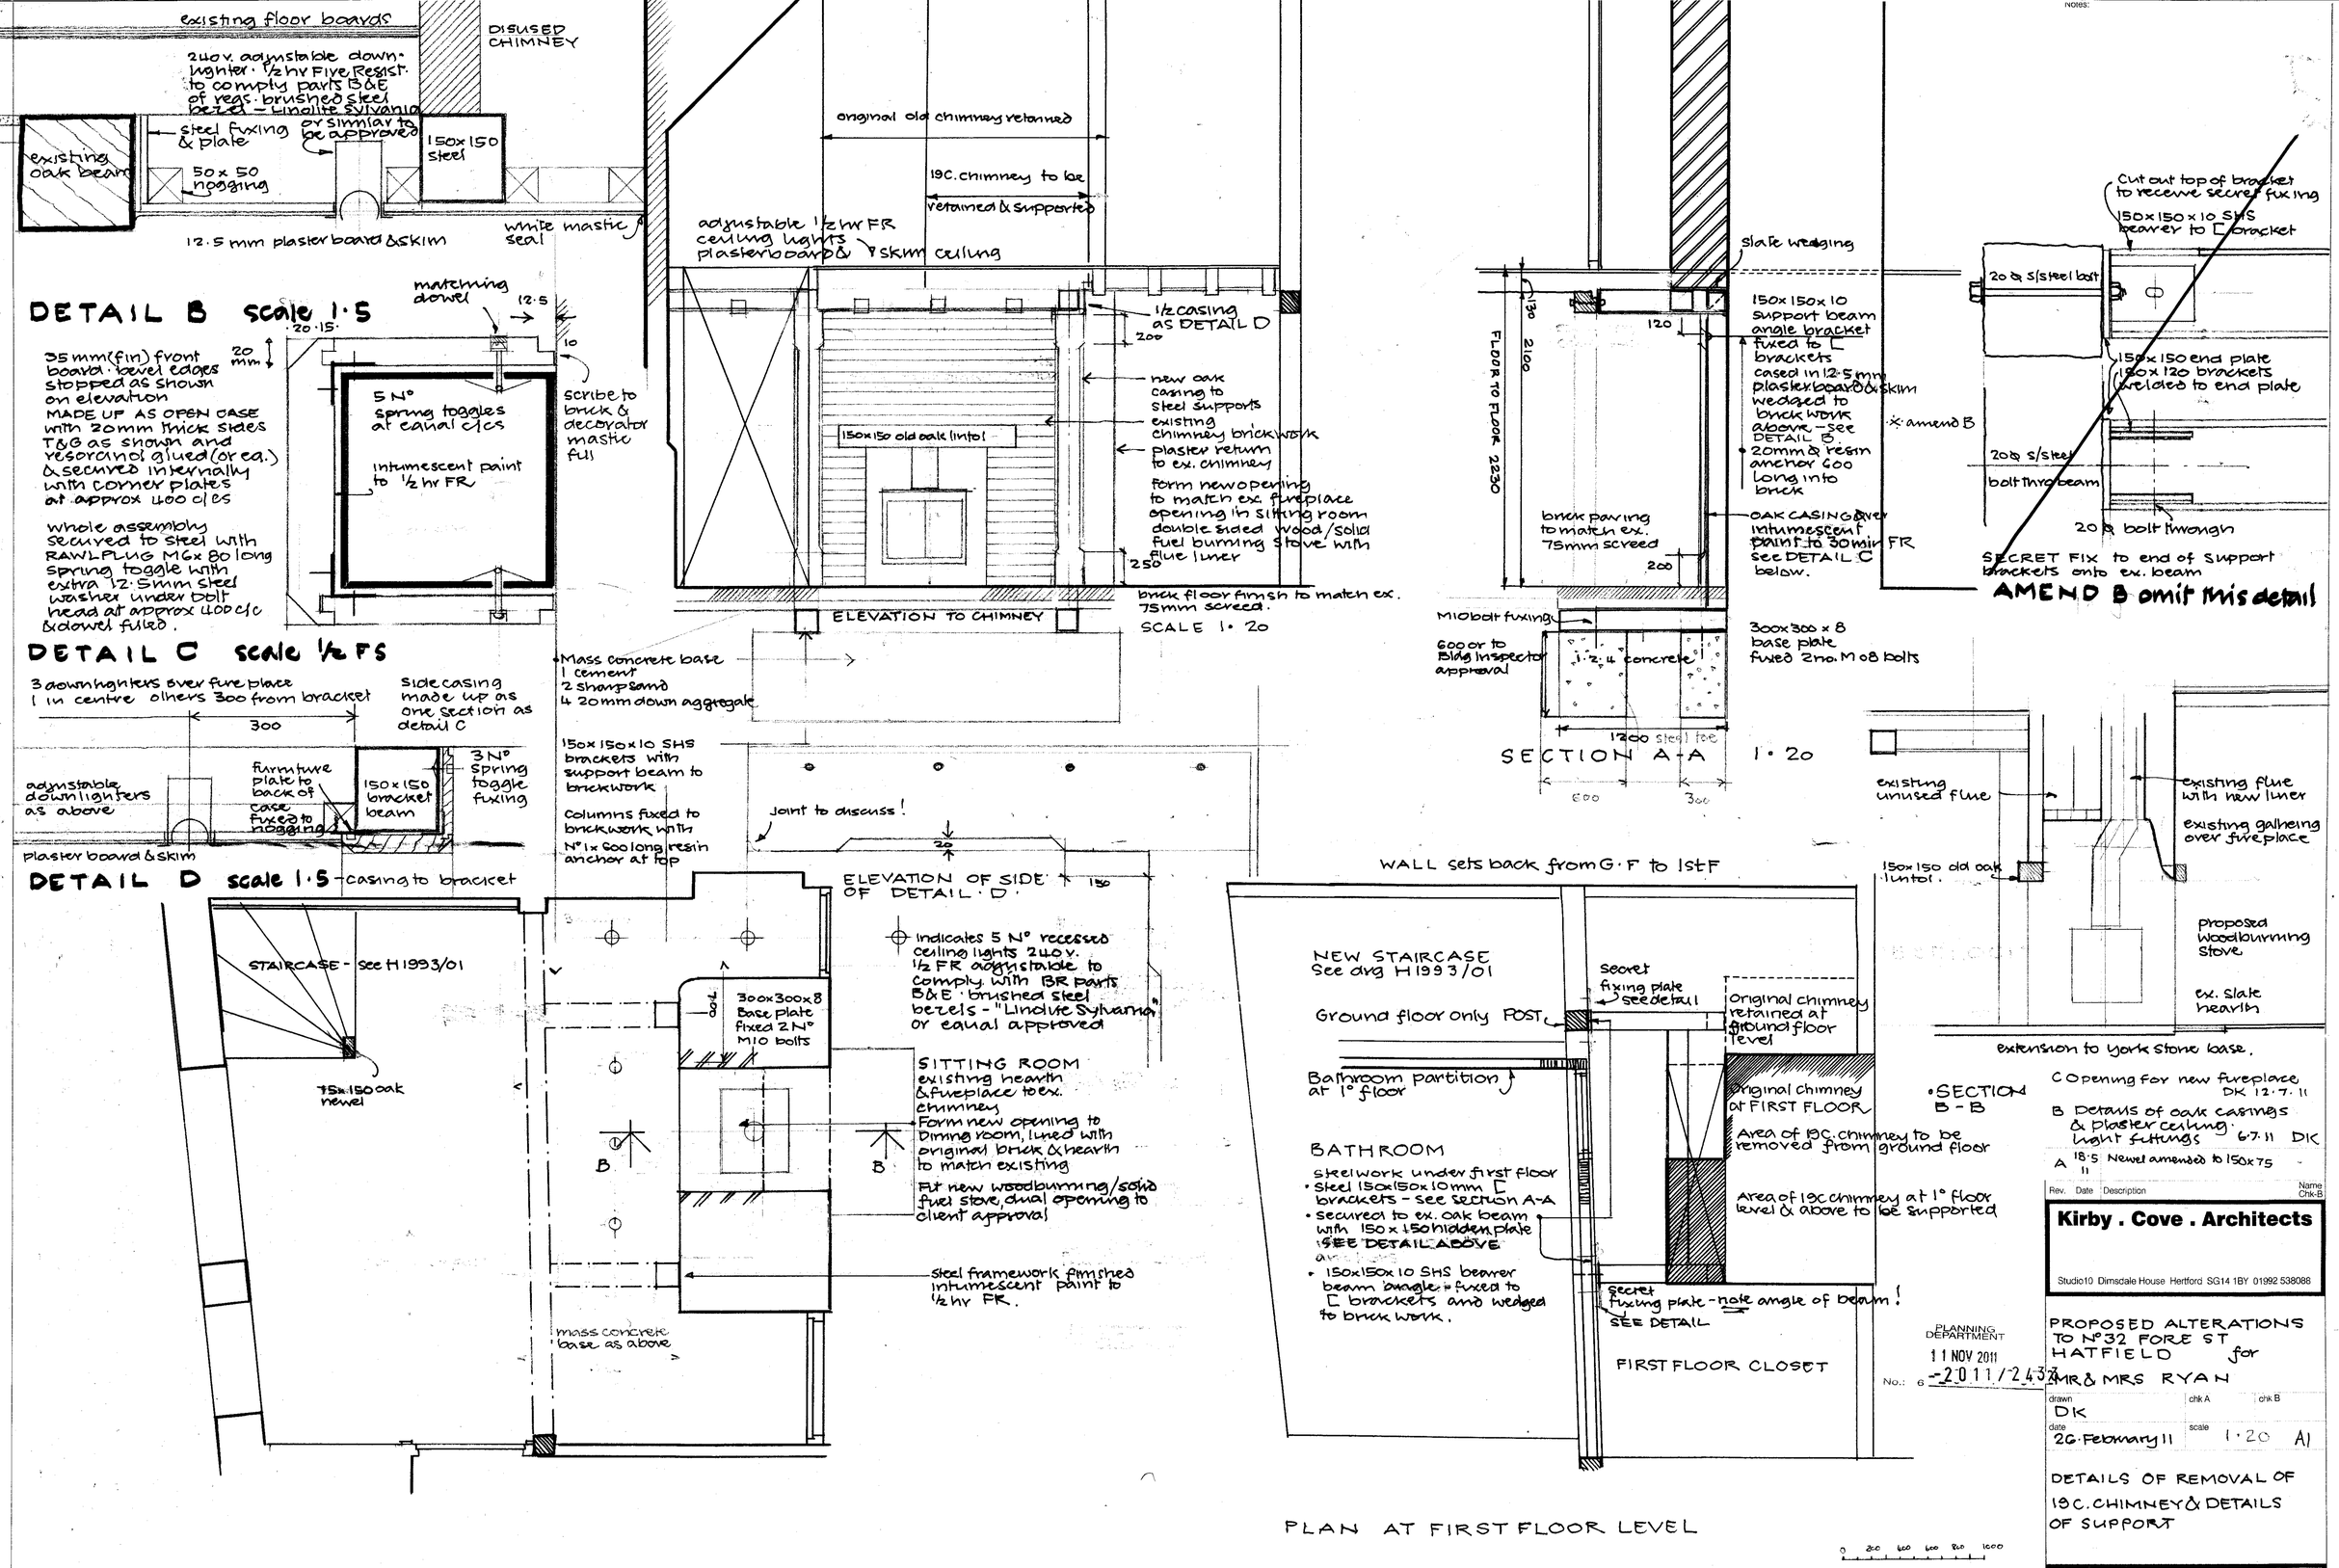

C Opening for new fireplace DK 12·7·11

B Details of oak casings & plaster ceiling light fittings 6·7·11 DK

A 18·5·11 Newel amended to 150x75

Rev.	Date	Description	Name Chk-B

Kirby . Cove . Architects

Studio10 Dimsdale House Hertford SG14 1BY 01992 538088

PLANNING DEPARTMENT
11 NOV 2011
No.: 6 -2011/2433

PROPOSED ALTERATIONS TO N° 32 FORE ST HATFIELD for MR & MRS RYAN

drawn	chk A	chk B
DK		
date 26·February 11	scale 1·20	A1

DETAILS OF REMOVAL OF 19C. CHIMNEY & DETAILS OF SUPPORT

H1993 / 03 ABC