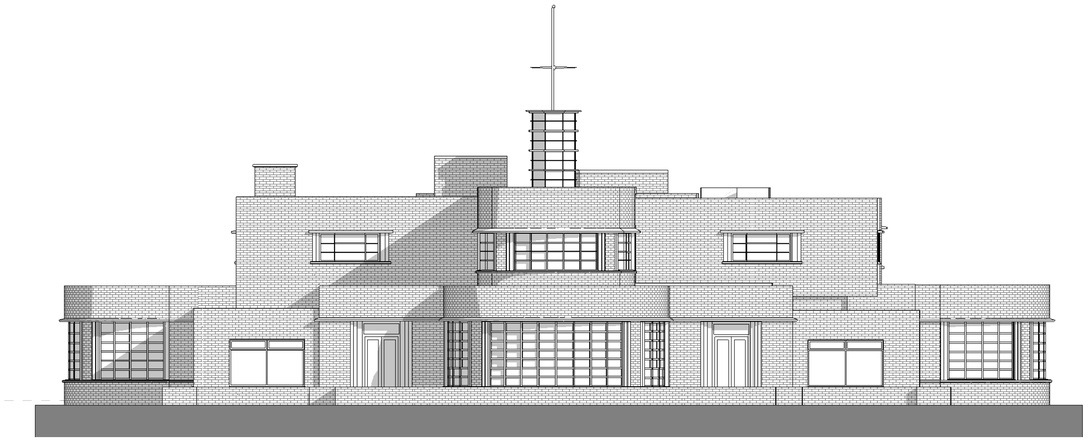

1 Proposed North East Elevation - Comet Hotel
1 : 100

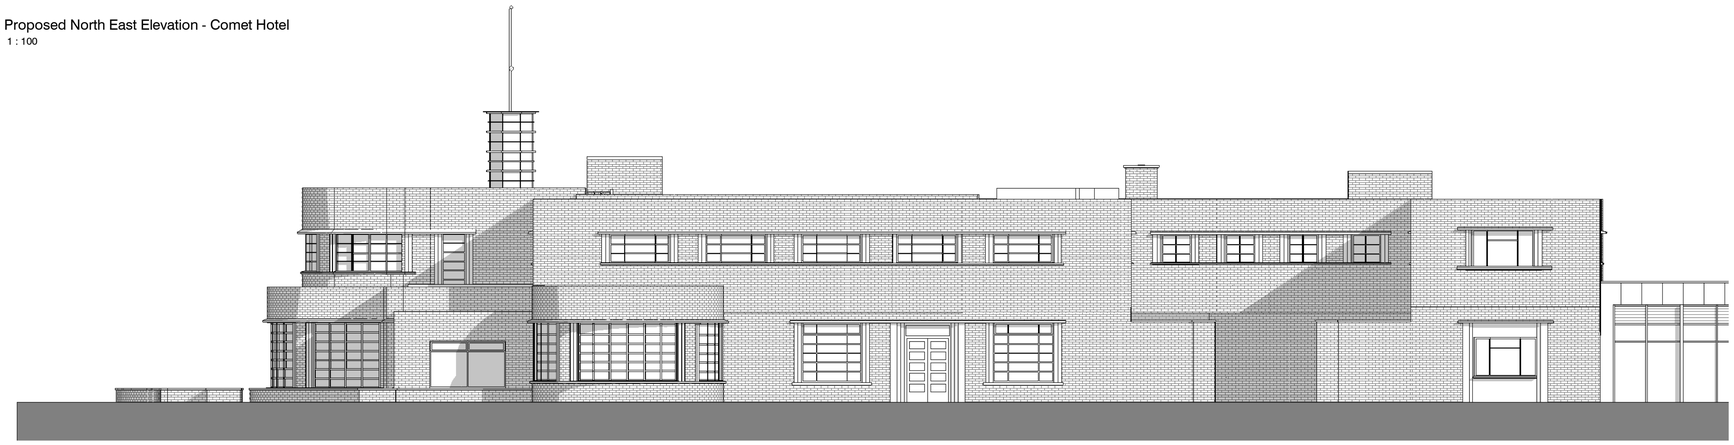

2 Proposed North West Elevation - Comet Hotel
1 : 100

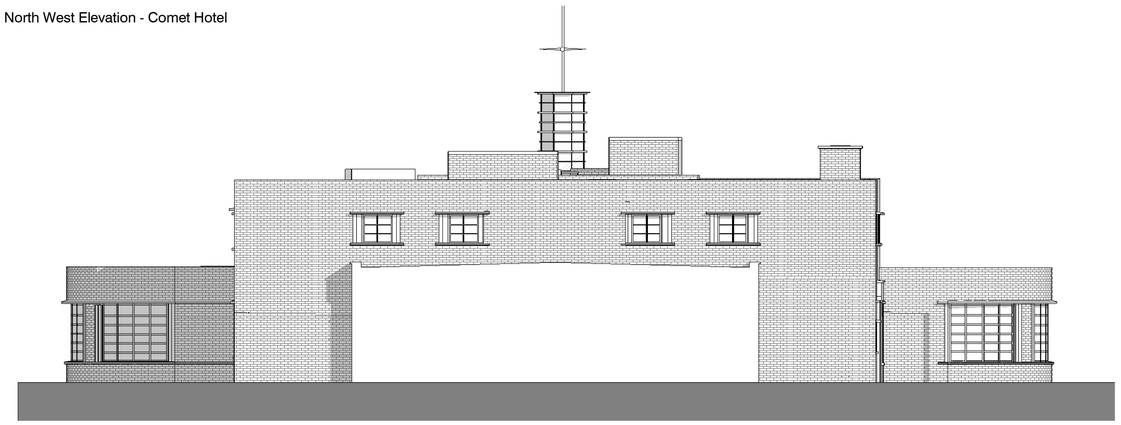

3 Proposed South West Elevation - Comet Hotel
1 : 100

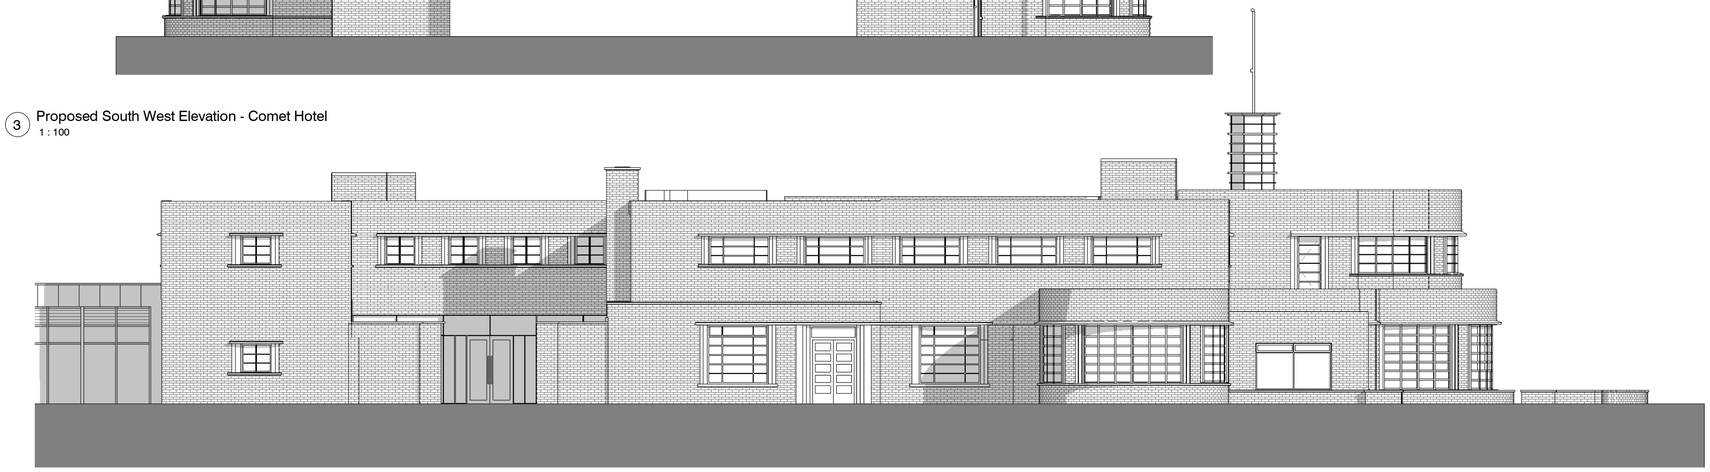

4 Proposed South East Elevation
1 : 100

Responsibility is not accepted for errors made by others in scaling from this drawing.
All construction information should be taken from figured dimensions only.

0mm 50mm 100mm

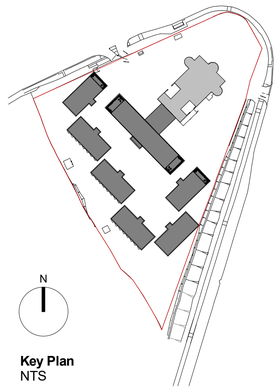


**Key Plan**
NTS

| STATUS | REV | DATE | DESCRIPTION |
|---|---|---|---|
| P | P45 | 26.01.18 | Existing Comet Hotel building revised |

CLIENT
Comet Hatfield Construction Limited

REVISED BY
RW

CHECKED BY
AMF

ORIGINATOR NO
150888

CONSULTANT
STRIDE TREGLOWN
www.stridetreglown.com
© Stride Treglown Limited 2016

PROJECT
Hotel and Student Residential
Comet Hotel Site

DRAWING TITLE
Comet Hotel - Proposed Elevations

SUITABILITY STATUS
PL : PLANNING

SCALE
1 : 100 @ A1

PROJECT | ORIGINATOR | ZONE | LEVEL | TYPE | ROLE | CLASSIFICATION | NUMBER
COMET-STL-01-XX-DR-A-XXXX-02006

REVISION
P45