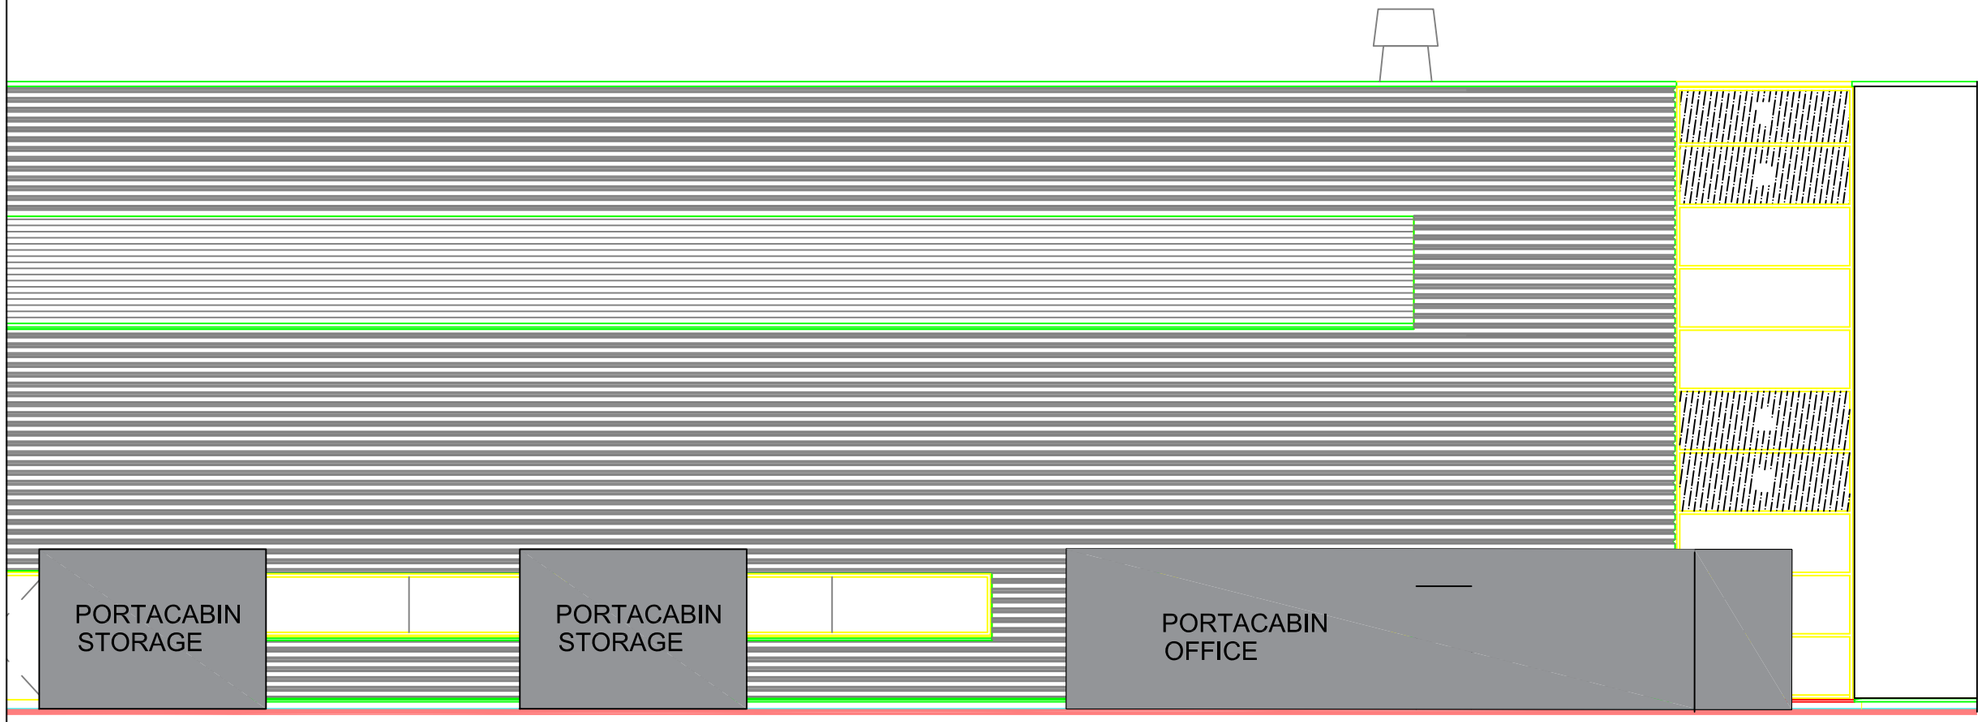

NORTH EAST ELEVATION

0M 5M 10M

SCALE

Copyright
This drawing/specification is the property of Eisai Limited and may not be reproduced or disclosed to a third party in any form without written permission from the company.

Rev:	CCR:	Date:	Description:

Created	ENG. Reviewed 1	ENG. Reviewed 2 (P&ID Only)	ENG. Approved
Name	Name	Name	Name
Sign	Sign	Sign	Sign
Date	Date	Date	Date

Eisai Ltd.

European Knowledge Centre
Mosquito Way
Hatfield
Hertfordshire, AL10 9SN

Tel :- 0845 676 1400
Fax :- 0845 676 5050
Website :- www.eisai.co.uk

Updated from original vendor drawing:
Drawing No. Revision: Date:

THIRD ANGLE PROJECTION

Project:
EML
EISAI

Drawing Title:
CHEMICAL
STORAGE UNIT
EXISTING NORTH EAST ELAVATION

Drawing Status:

Drawn:	Date :	Scale: 1:100	Sheet:
Checked :	Date :	Size A3	Revision

Drawing No.
CS04