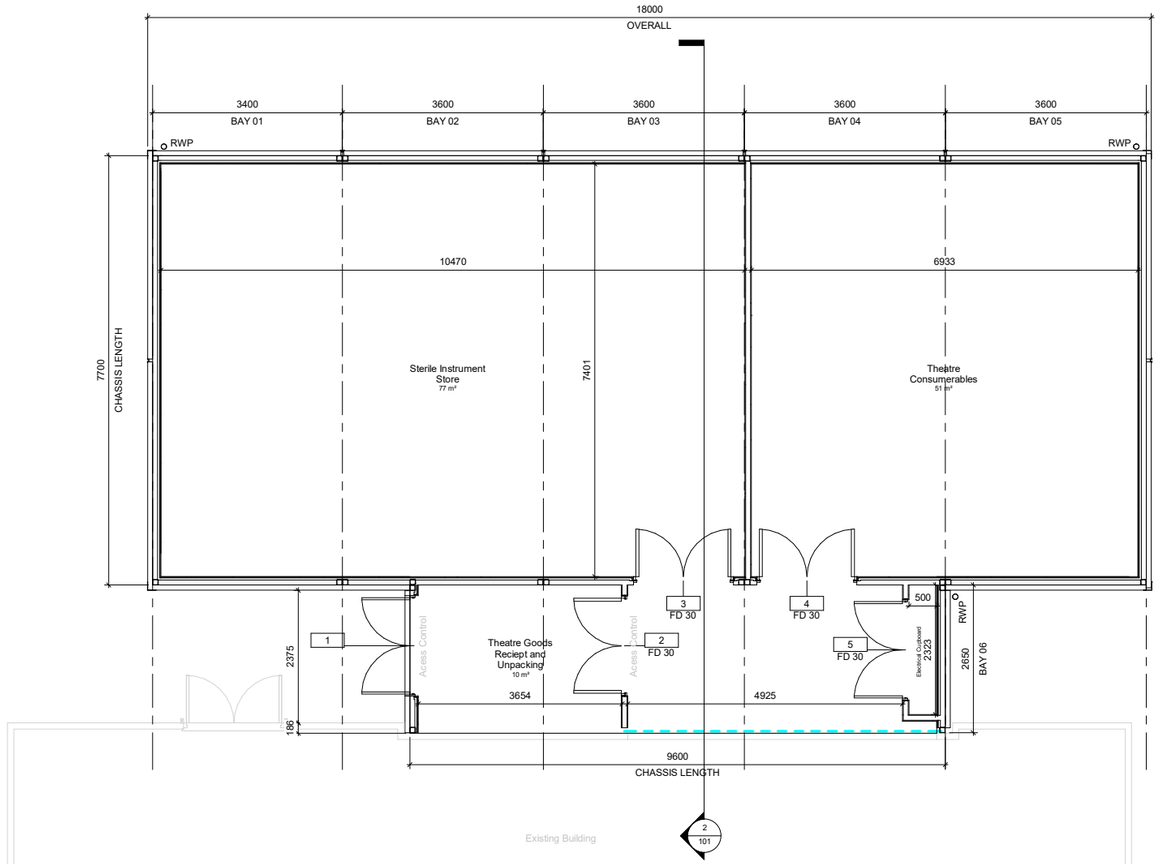

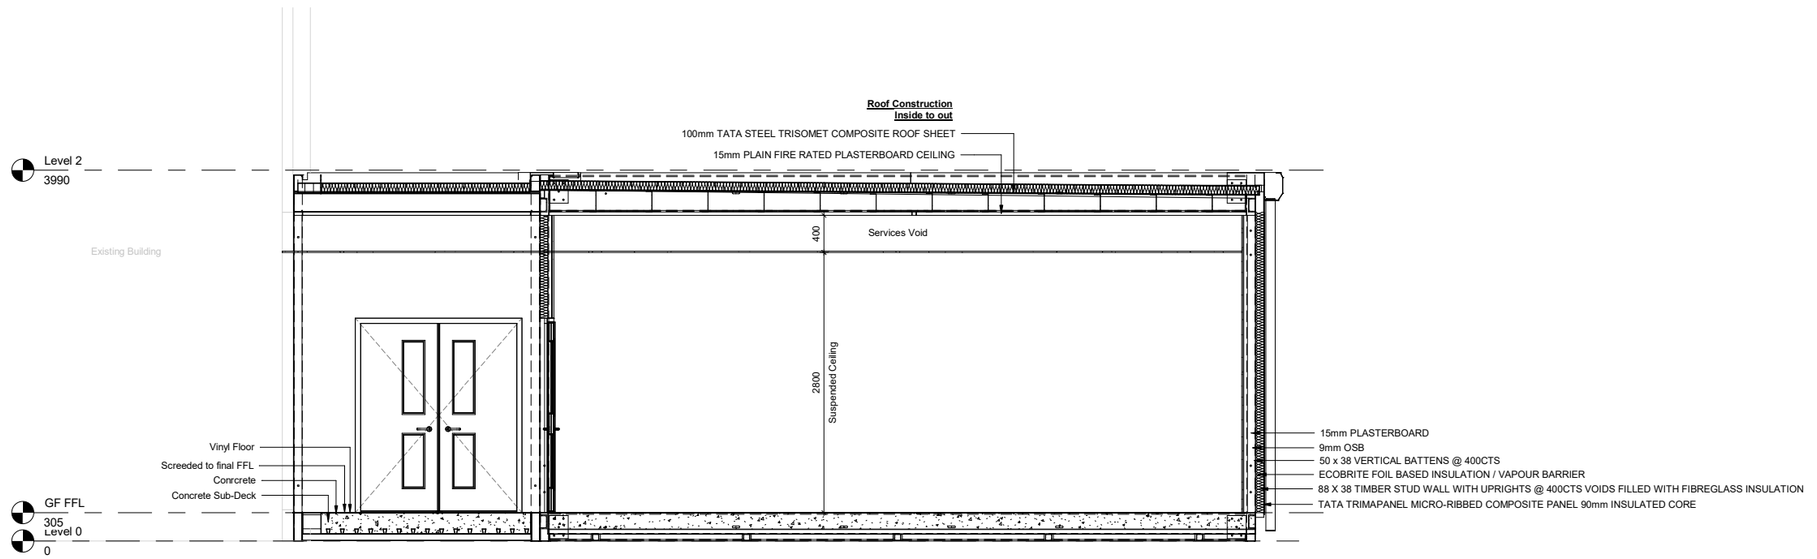

Rev	Description	Date

CLOUD Offsite Construction

www.cloudoffsiteconstruction.com

PROJECT

ONE HATFIELD HOSPITAL

TITLE

PROPOSED SURGICAL EQUIPMENT STORE

CLIENT

WILLIAM CLARK

DRAWN BY	CHECKED BY	DATE
R.H	A.K	27/02/17

SCALE (@ A1)	PROJECT NUMBER
As indicated	Project Number

DRAWING NUMBER	REV
101	

20/03/2017 14:54:31