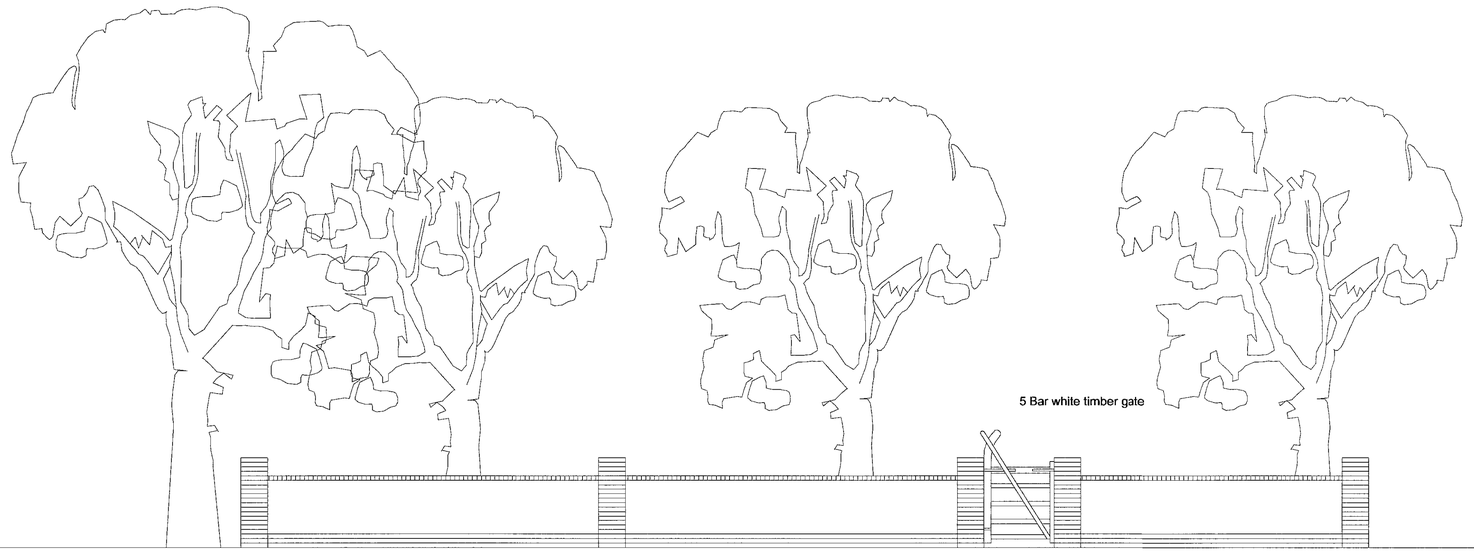

225mm Blue brickwork to plinth and 450x340mm brick piers,
blue brick on edge coping and painted white render panels.

Elevation of Wall A

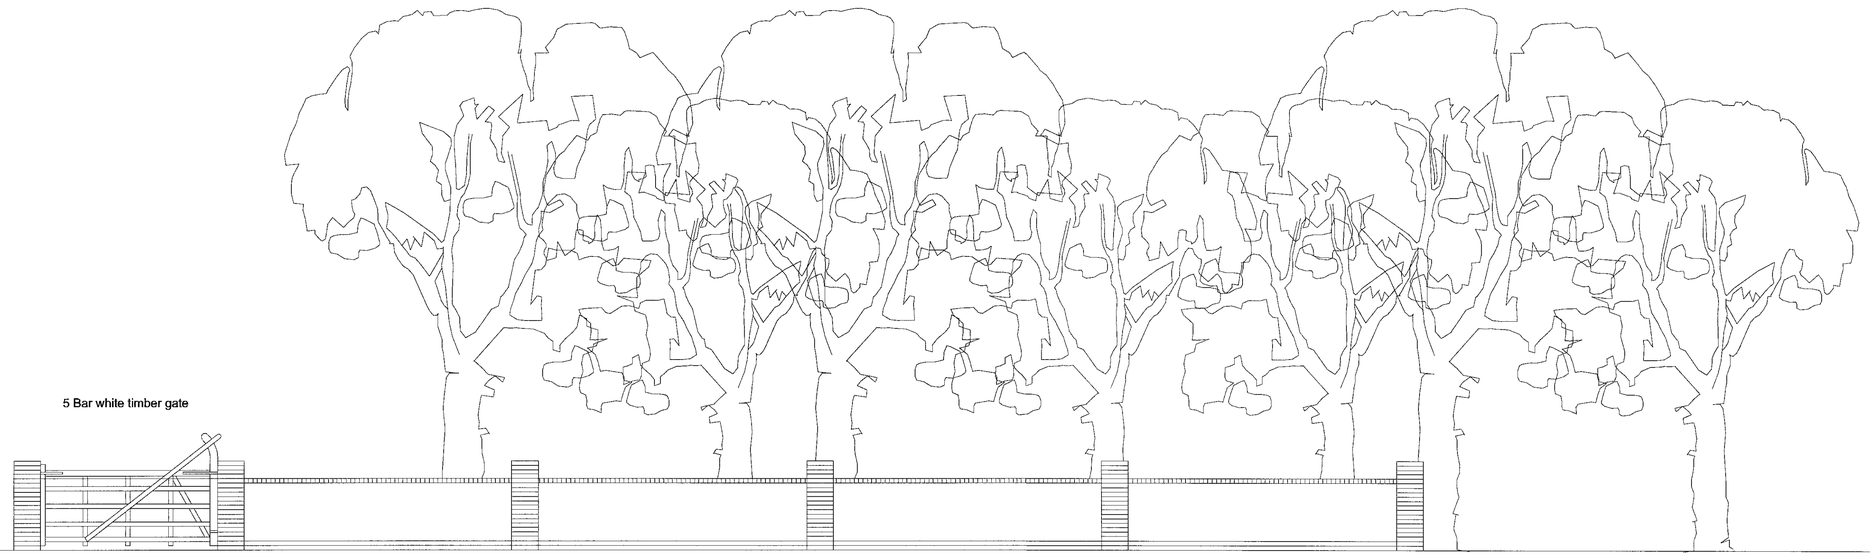

225mm Blue brickwork to plinth and 450x340mm brick piers,
blue brick on edge coping and painted white render panels.

Elevation of Wall B

WELWYN HATFIELD COUNCIL
TOWN & COUNTRY PLANNING ACT 1990
REFER REFERRED TO IN CONSULTATION
DATE 28 FEB 2000

AMENDMENT

WELWYN HATFIELD D.C.
RECEIVED 4/2/2000

S6/909/99/FP

Revision		Date
A	Wall A layout revised, gate moved to line of path.	Jan 00

solo design studios
The Workshop
13 King Edward Road
Barnet
Herts
EN5 5AW
Tel 0181 275 0378
Fax 0181 275 0658
Email sds.architect@virgin.net

Project
Mymwood Cottage, Shepards Way, Brookmans Park

Drawing
Elevations of Front Boundary Wall

Scale
1:50

Date	Drawing Status			
March 1999	Schematic	☐	Planning	☒
	Tender	☐	Construction	☐

Dwg. No.	Revision	DWN by.
9909-03	A	CMF

INFORMATION CONTAINED IN THIS DRAWING IS THE SOLE COPYRIGHT OF SOLO DESIGN STUDIOS AND IS NOT TO BE REPRODUCED WITHOUT THE PERMISSION
DO NOT SCALE.
ALL DIMENSIONS TO BE CONFIRMED ON SITE.