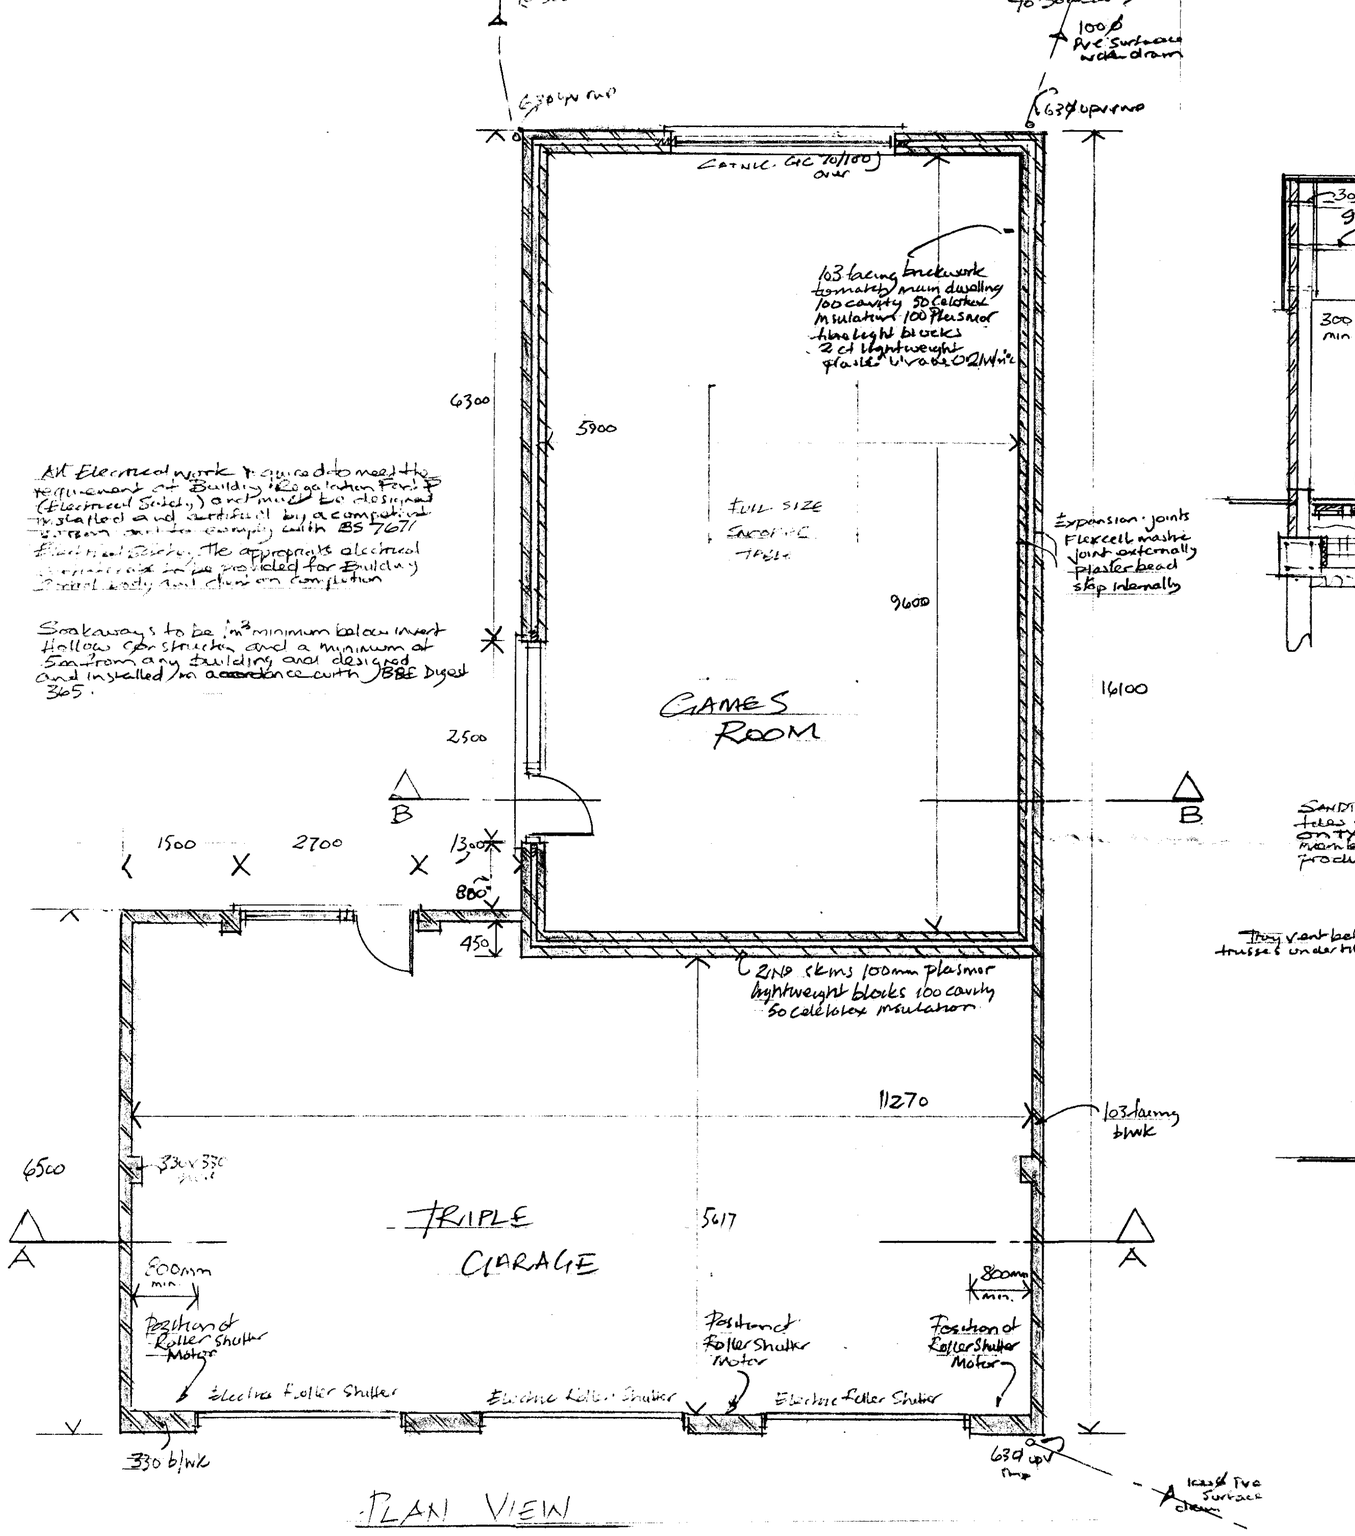

PLAN VIEW

All Electrical work & equipment to meet the requirement of Building Regulation Part P (Electrical Safety) and must be designed installed and certified by a competent person and to comply with BS 7671 Electrical Safety. The appropriate electrical certificate to be provided for Building Control Authority and client on completion

Soakaways to be 1m³ minimum below invert Hollow Construction and a minimum of 5m from any building and designed and installed in accordance with BRE Digest 365.

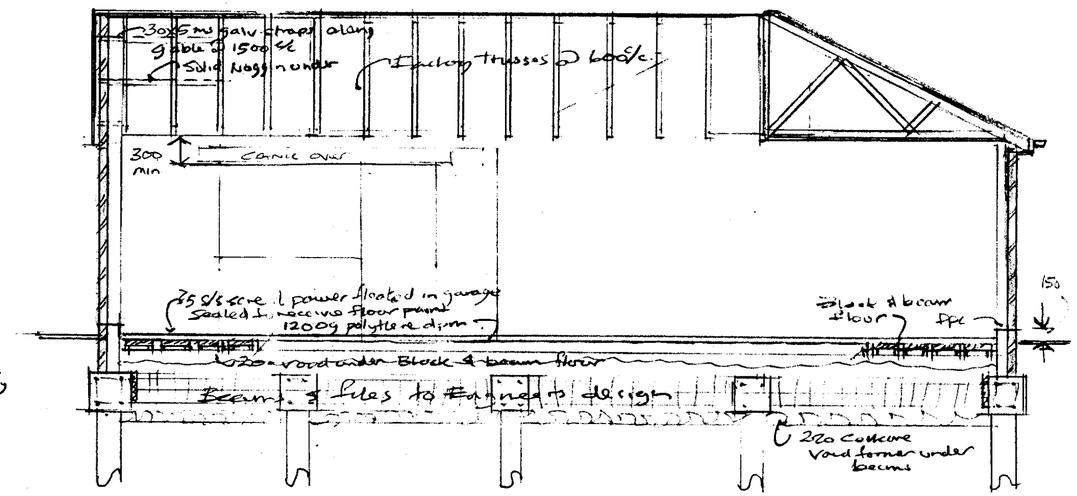

SECTION THRU GARAGE A-A

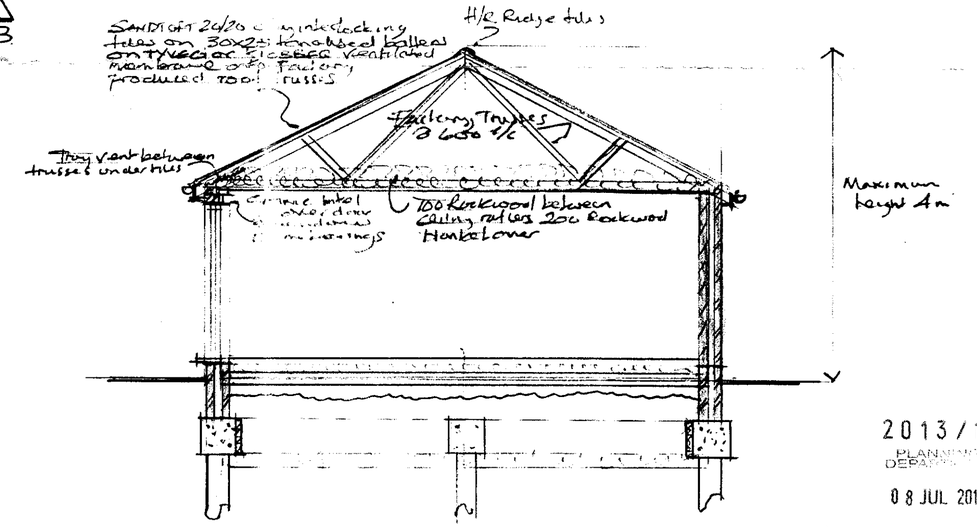

SECTION THRU GAMES ROOM E-E

0 1 2 3 4 5m

1 : 50

2013/1451
PLANNING DEPARTMENT
08 JUL 2013

Premier Surveying Services Ltd
2 The Oaks Upper Park Harlow Essex CM20 1TW
Phone: 01279 431179 Mbl: 07753933256

Drawing Title: **DETAILED PLAN AND SECTION**
Project: **DETACHED GARAGE AND GAMES ROOM**
Client: **MR D AKERS**
Address: **WELLS FARM NORTHAW ROAD EAST CUFFLEY**
Drawing No. **04/122/13** Date: **JUNE 2013**