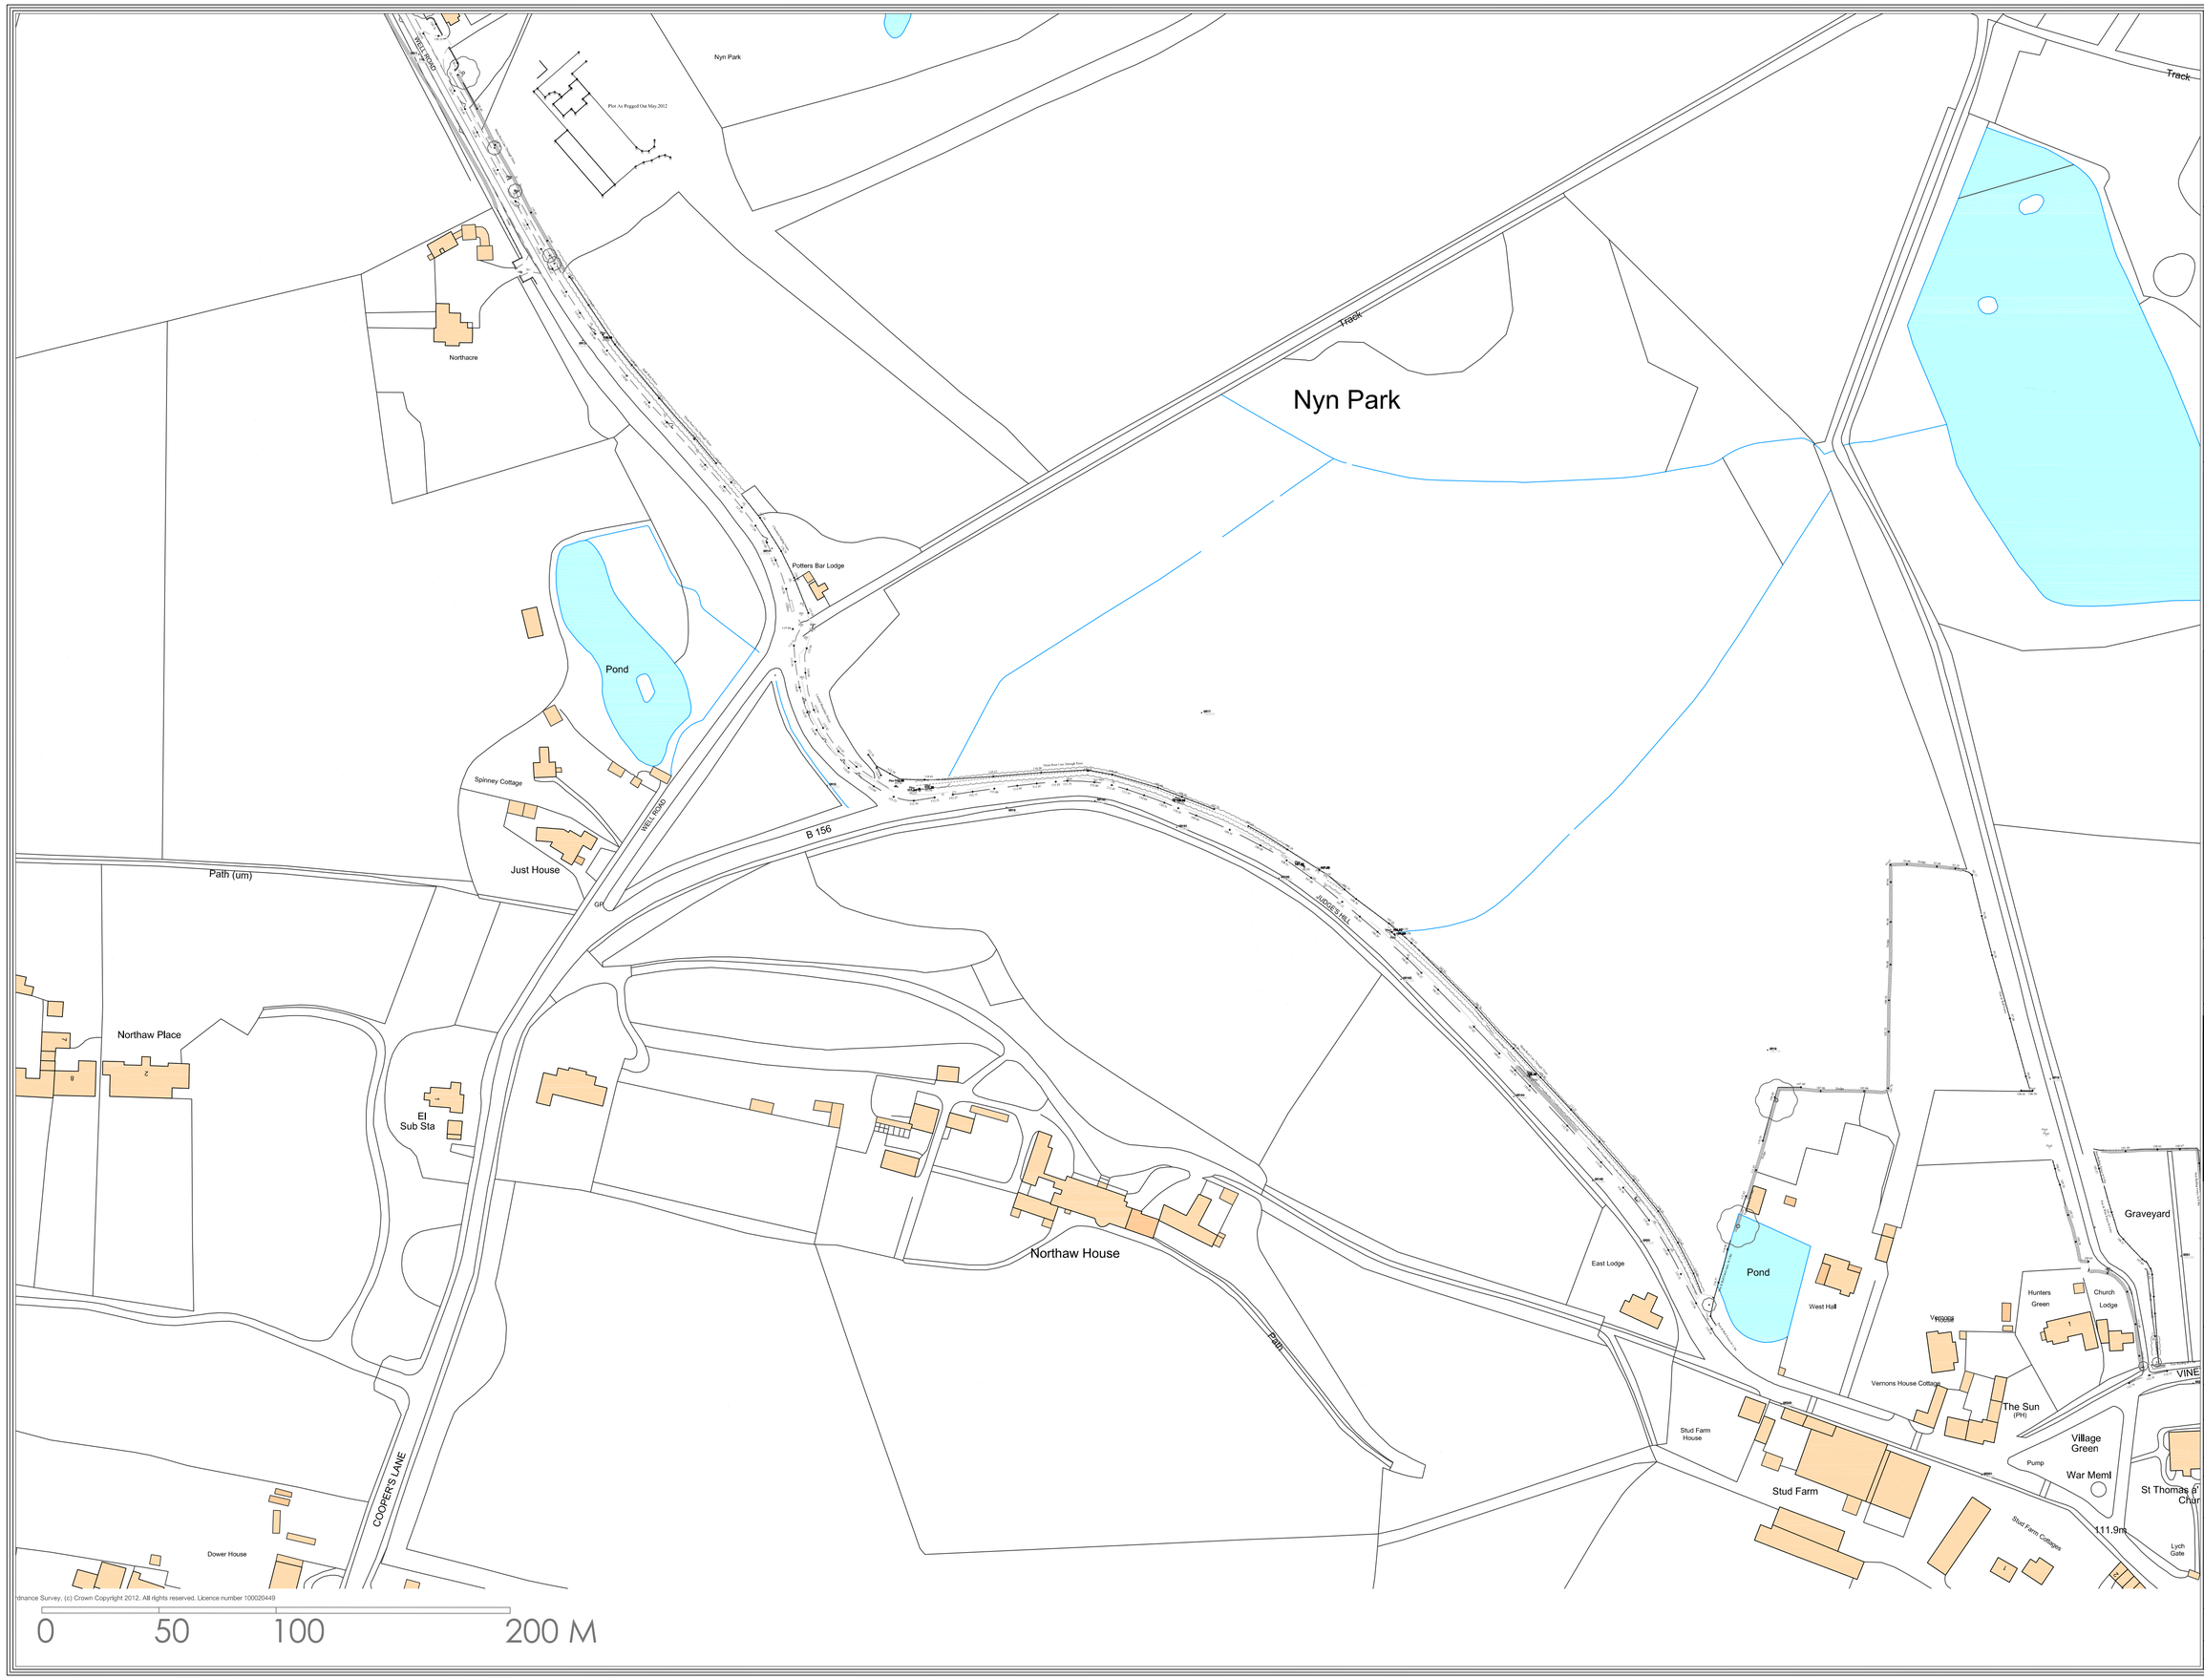

dnance Survey, (c) Crown Copyright 2012. All rights reserved. Licence number 100020449

N

(1) (2) (3) (4) (5) (6)

Note:
Some services may have been omitted due to parked vehicles.
The Ordnance Survey tile is to be used as a guide only.

OS Buildings *Surveyed Buildings*

This survey has been orientated / graphically fitted to the Ordnance Survey (O.S.) digital tile.
This is to show the survey in context with its surroundings.

Although O.S. Coordinates are shown on this plan the grid is to be treated as arbitrary.

No scale factor has been applied to the survey therefore the coordinates shown are not true O.S. Coordinates.

Please refer to Survey Station Coordinate Table above to enable correct establishment of the on-site grid used.

Legend:

Buildings / walls	
Kerb line	
Edge of surface	
Canopy / Overhang	
Line Marking	
Centre Line	
Barrier	
Hedge	
Security Fence	
Panel Fence	
Open Fence	
Overhead Fore&fire	
Chamber	
Woodland	
Station and Name	
Station Level	
Benchmark	BM 100.00
Borehole	BH 1
Trial Hole	TH 1
Tree / Bush / Sapling	
Area of Undergrowth	
Gate	
Inspection chamber	IC
Cover level	CL
Invert level	IL
Pipe Invert (diameter)	P.Inv ø0.25
Gully	Gy
Back Gully	Bg
Manhole	MH

Elec	Electric
BT	British Telecom
Fh	Fire Hydrant
St	Stop tap
Sv	Stop valve
Wo	Wash Out
Wm	Water Meter
Mkr	Service Marker
Re	Rodding eye
Av	Air Valve
Cmp	Cable Marker
Lp	Lamp Post
Sp	Sign Post
Ep	Electricity Post
Tp	Telegraph Post
TL	Traffic light
Bs	Bus Stop
Rl	Rooflight
Fp	Flagpole
Pb	Post box
Lb	Litter Bin
Bo	Bollard
TCB	Telephone cell box
Fs	Flagstaff
WL	Water level
Ht	Height
IFL	Internal floor level
THL	Threshold level
Re	Rodding Eye
Dc	Drop kerb
Gas	Gas
Er	Earth rod

Rev.	Date	Description	Drawn	O. Ref.

AGELLUS PROJECTS

Pound Close
King Street
East Harling
Norfolk
NR16 2QG
Tel (01953) 714891 Fax (01953) 718374
admin@agellusprojects.co.uk

CLIENT
Bessington Investments

PROJECT
Nyn Park

TITLE
Boundary Survey

SCALE	DATE	DRAWN	QUALITY REF
1: 1250(A1)	May.2012	SO	F0808

Level datum	OS GPS
Grid orientation	OS GPS
Job number	5495
Drawing No.	APL-EC-012-126-04
Rev.	

Comments
This plan should only be used for its original purpose.

All dimensions should be checked on site prior to design and construction.

Drainage information (where applicable) has been visually inspected from the surface and therefore should be treated as approximate only.

Notes:

DO NOT SCALE

Copyright Agellus Projects