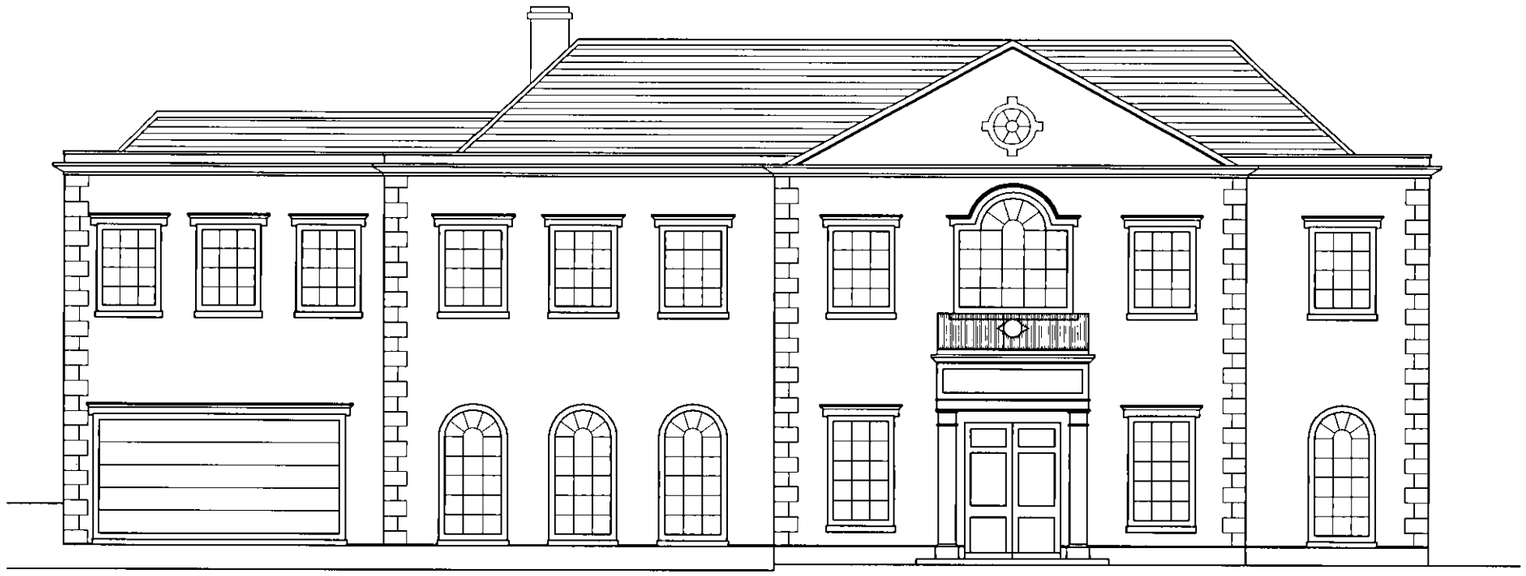

Existing Front Elevation - East

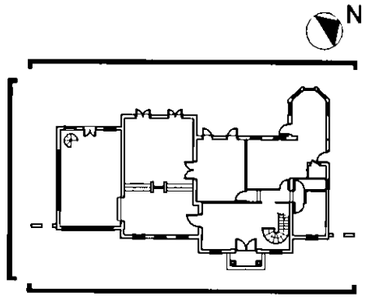

Key Plan - scale:1:500

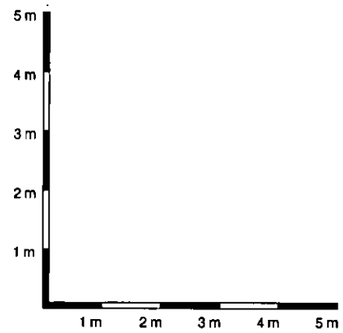

WELWYN HATFIELD
PLANNING
OFFICE COPY
26 NOV 2010
No: 2010/2901

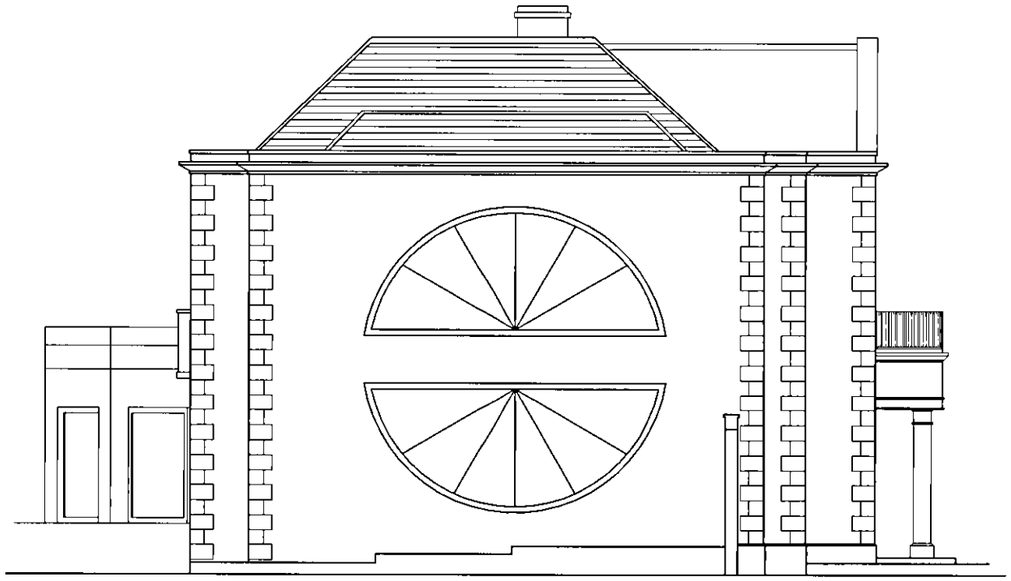

Existing Side Elevation - South

Existing Rear Elevation - West

Rev	Modifications	By	Date	Chk'd	Auth
B	Exisitng roof modificated		12.11.10	LC	
A	Existing roof highlighted in blue amended	SDS	21.05.10		

Item	Hazard	Risk

Purpose of issue	Rev	Date	Authorised

THIS IS A CAD DRAWING - HAND AMENDMENTS SHOULD BE CARRIED OUT IN ACCORDANCE WITH Q.A. PROCEDURES

Project No: CD-LC004 | Office: CD | Dwg No: | Rev

CON EPT

ARCHITECTURE & INTERIOR DESIGN CONSULTANTS
8 Alpha Business Park, Herts AL9 7NT
Via F. Baracchini 9, 20123 Milano Italy
T. +44(0)1707 278485 F. +44(0)1707 272224
M. +44(0) 7770 941414 E. lc@cd95.co.uk
W. www.cd95.co.uk

Client

Project
51 Kentish Lane
Brookmans Park
Hertfordshire, AL9 6NG

Title
EXISTING ELEVATIONS

Original Size:	Scale:	Designed:	Drawn:	Checked:	Authorised:
A3	1:100	Luciano Capaldo	Sonia Di Stefano		
		Date: 11/2010	Date: 11/2010	Date:	Date:

Project No.	Office:	Drawing No.	Rev:
CD-LC004	CD	004	B