Existing Front Elevation - East

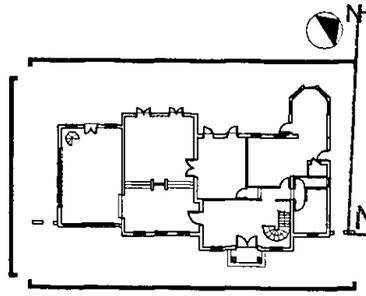

Key Plan - scale:1:500

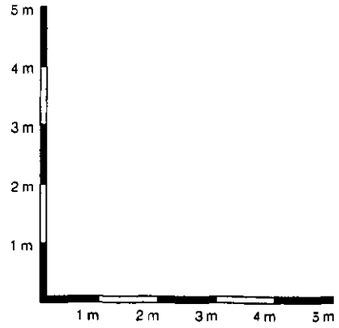

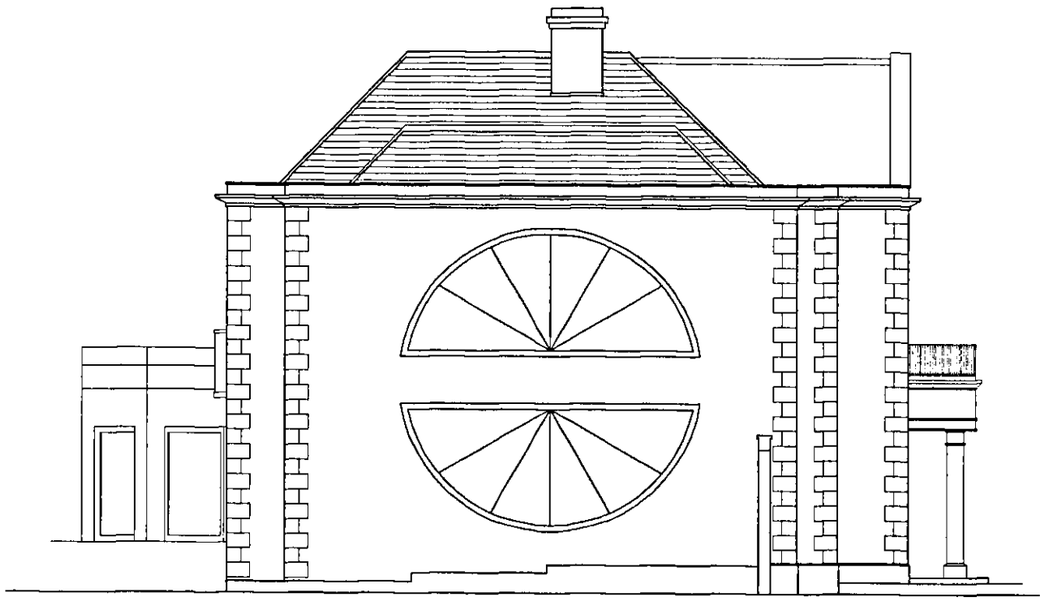

Existing Side Elevation - South

Existing Rear Elevation - West

WELWYN HATFIELD
PLANNING
OFFICE COPY
27 MAY 2010
No: 2010/1121

Project No: CD–LC004 | Office: CD | Dwg No: | Rev:

THIS IS A CAD DRAWING – HAND AMENDMENTS SHOULD BE CARRIED OUT IN ACCORDANCE WITH Q.A. PROCEDURES

Item	Hazard	Risk

Rev	Modifications	By	Date	Chk'd	Auth
A	Existing roof highlighted in blue amended	SDS	21.05.10		

Purpose of Issue	Rev	Date	Authorised

CONCEPT
ARCHITECTURE & INTERIOR DESIGN CONSULTANTS
8 Alpha Business Park, Herts AL9 7NT
Via F Baracchini 9, 20123 Milano Italy
T +44(0)1707 278485 F +44(0)1707 272224
M +44(0) 7770 941414 E in@cd95.co.uk
W www.cd95.co.uk

Client

Project
51 Kentish Lane
Brookmans Park
Hertfordshire, AL9 6NC

Title
EXISTING ELEVATIONS

Original Size:	Scale:	Designed:	Drawn:	Checked:	Authorised:
A3	1:100	Luciana Capaldo	Sonia Di Stefano		
		Date: 02/2010	Date: 02/2010	Date:	Date:

Project No.	Office:	Drawing No.	Rev:
CD–LC004	CD	004	A