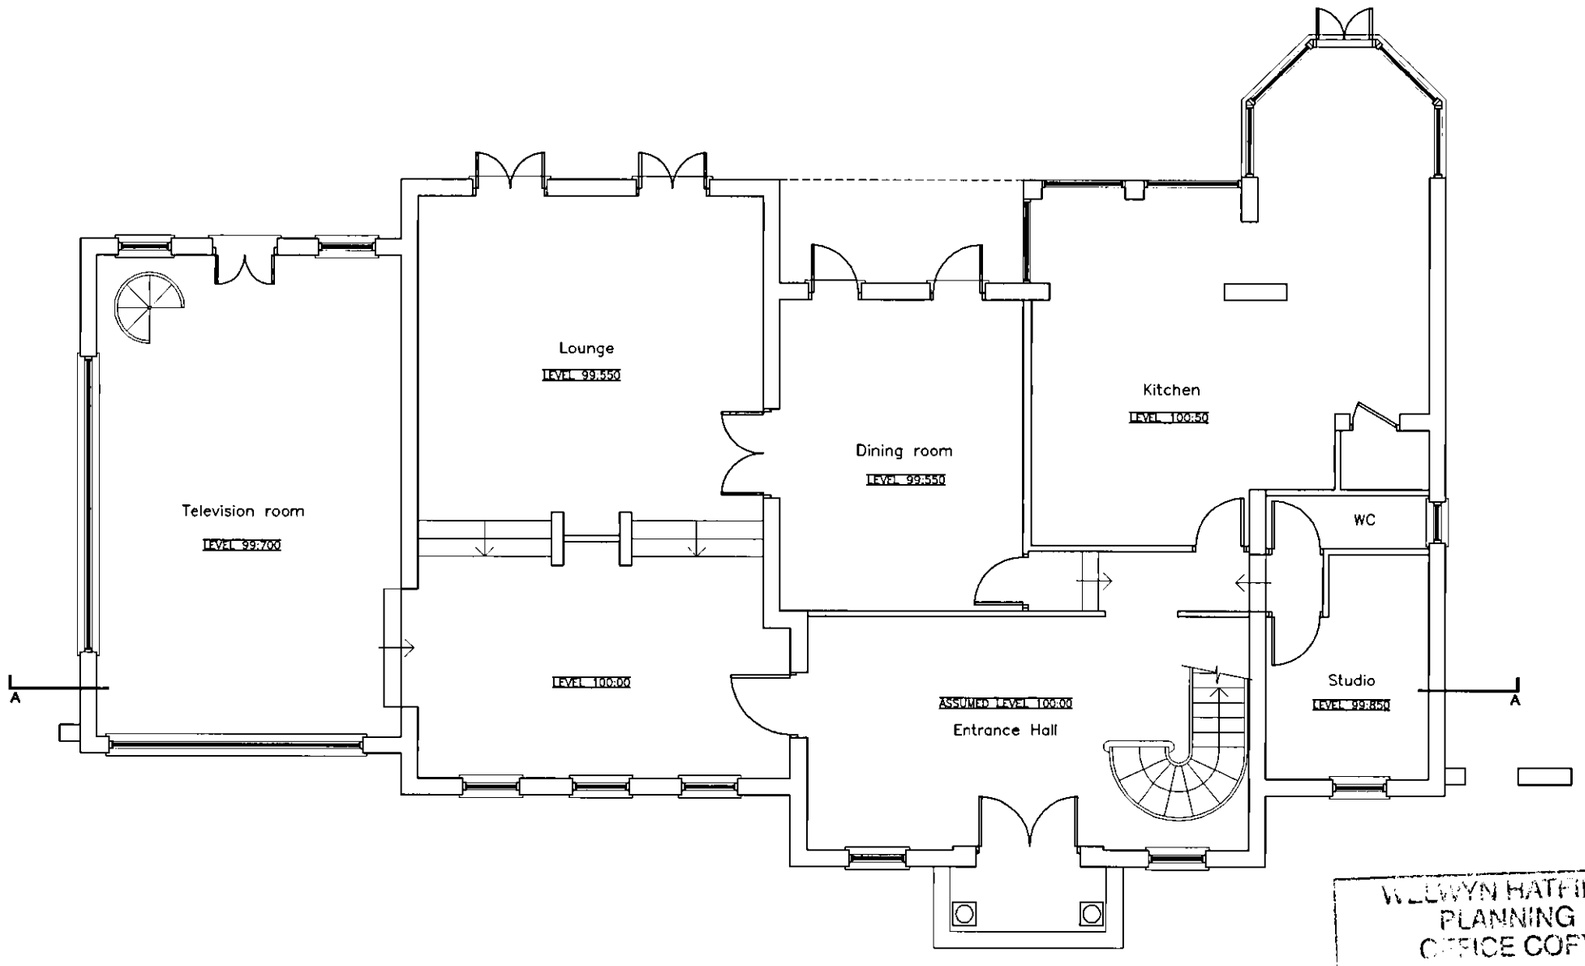

Existing Ground Floor Plan

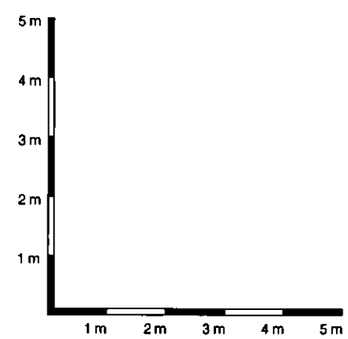

WELWYN HATFIELD
PLANNING
OFFICE COPY
26 NOV 2010
No: 2010/2901

Project No:	Office:	Dwg No:	Rev
CD-LC002	CD		

THIS IS A CAD DRAWING - HAND AMENDMENTS SHOULD BE CARRIED OUT IN ACCORDANCE WITH Q.A. PROCEDURES

Item	Hazard	Risk

Rev	Modifications	By	Date	Chk'd	Auth

Purpose of issue	Rev	Date	Authorised

CON EPT
ARCHITECTURE & INTERIOR DESIGN CONSULTANTS
8 Alpha Business Park, Herts AL9 7NT
Via F Baracchini 9 20123 Milano Italy
T +44(0)1707 278485 F +44(0)1707 272824
M +44(0) 7770 941414 E lc@cd95.co.uk
W www.cd95.co.uk

Client

Project
51 Kentish Lane
Brookmans Park
Hertfordshire, AL9 6NG

Title
EXISTING GROUND FLOOR PLAN

Original Size:	Scale:	Designed:	Drawn:	Checked:	Authorised:
A3	1:100	Luciano Capaldo	Sonia Di Stefano		
		Date: 02/2010	Date: 02/2010	Date:	Date:

Project No.	Office:	Drawing No.	Rev
CD-LC002	CD	002	