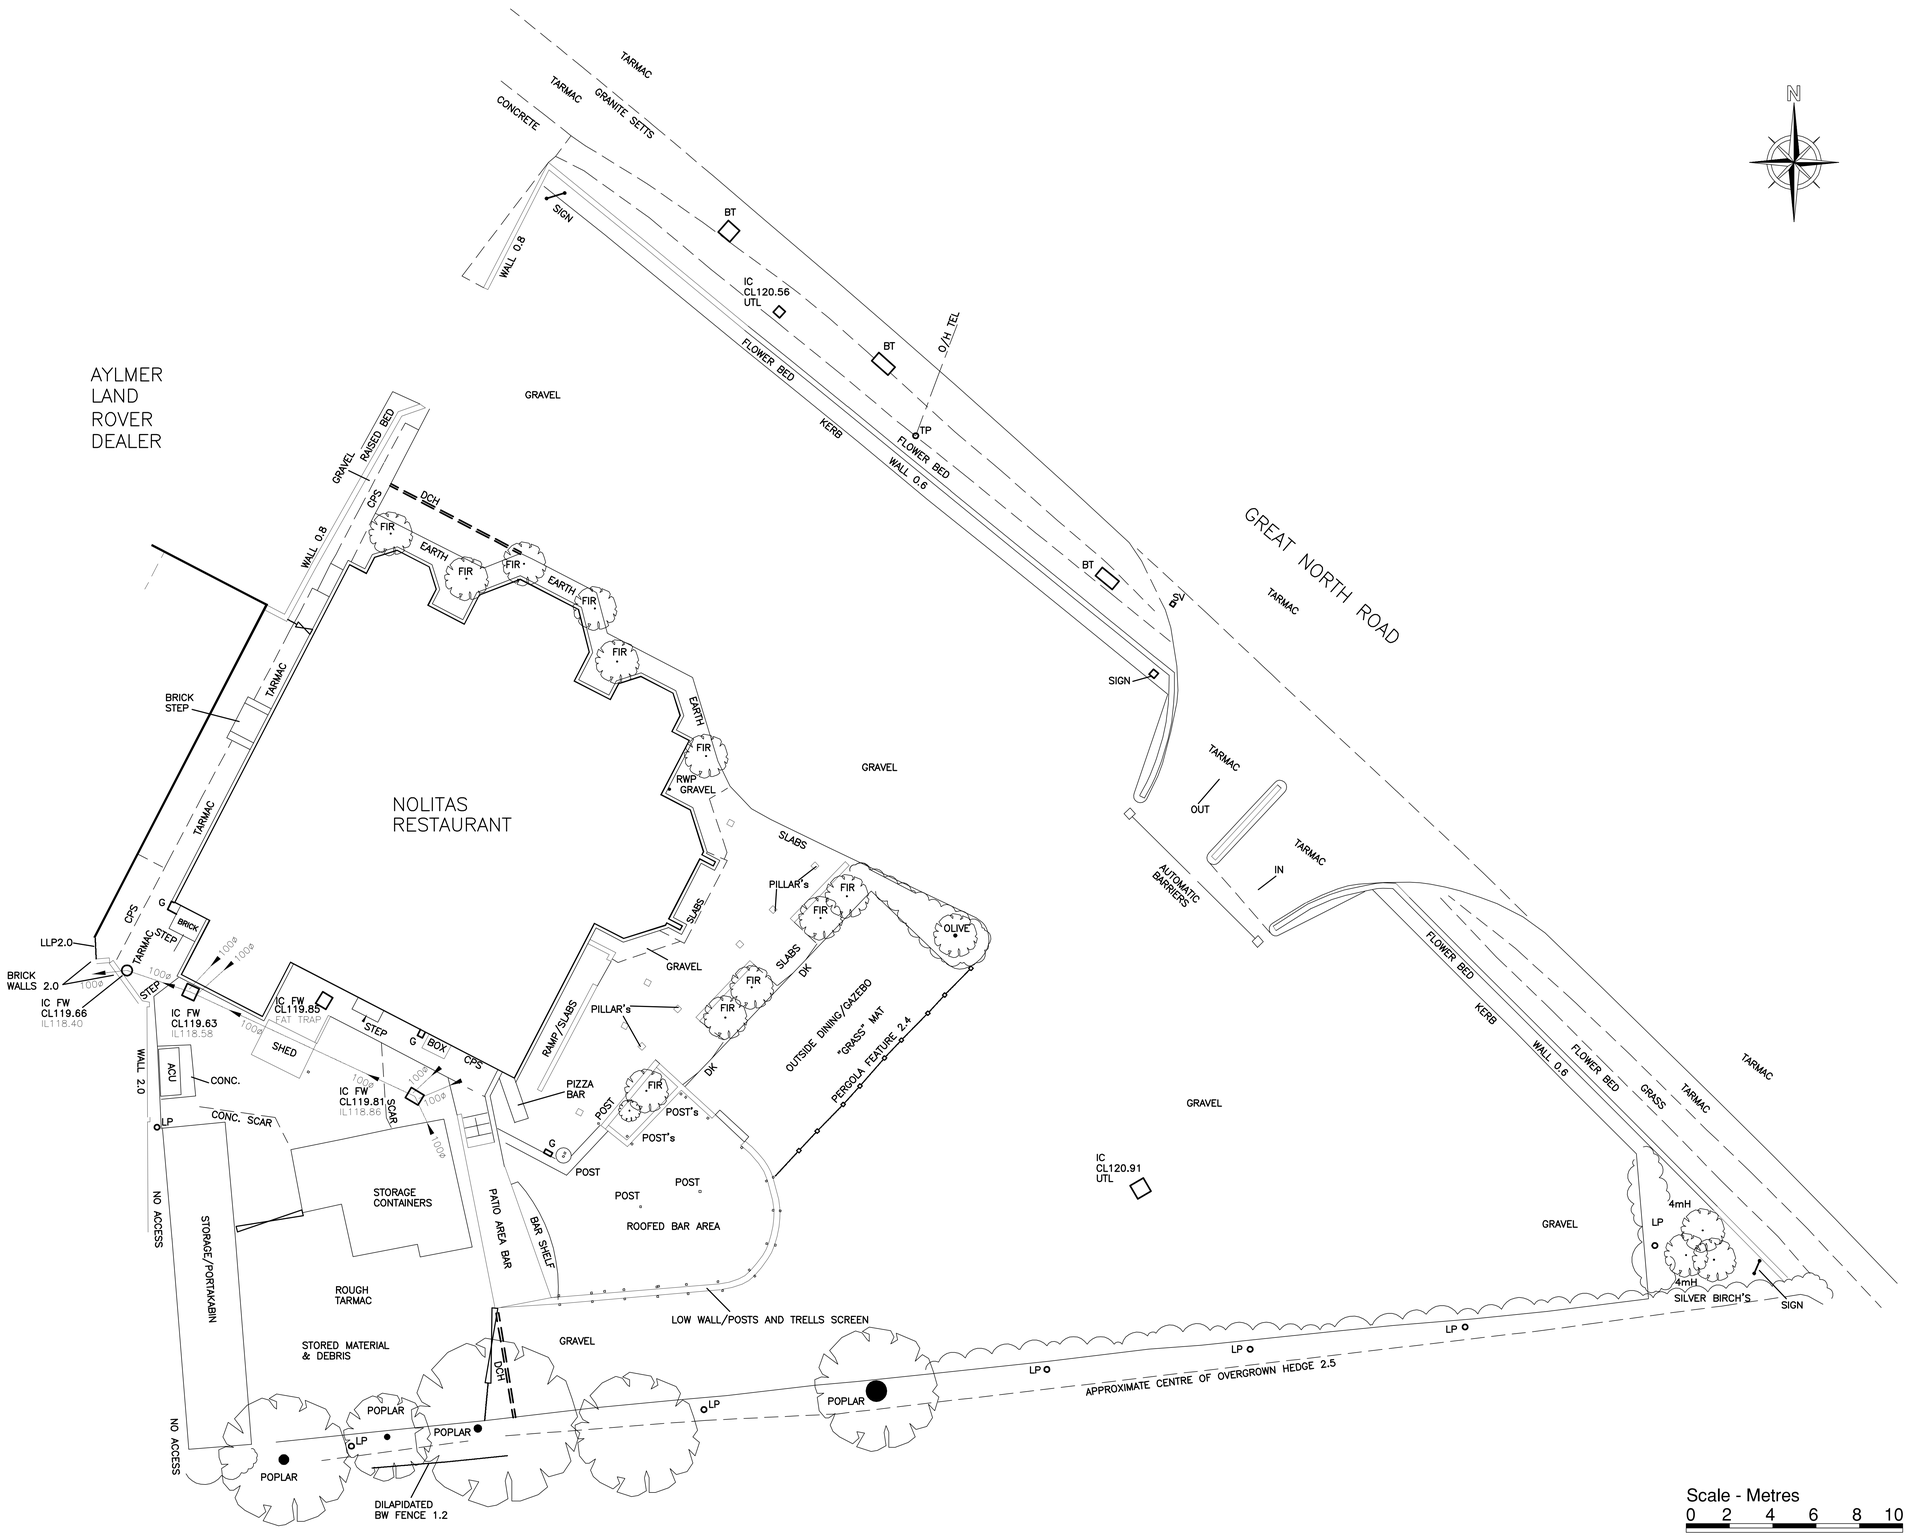

Site Layout Plan as Surveyed @ 1 to 100 scale

NOTE:

The Contractor is to check and verify all building and site dimensions, levels and sewer invert levels at connection points before work starts.

This drawing must be read with and checked against any structural or other specialist drawings provided.

The Contractor is to comply in all respects with the current Building Regulations whether or not specifically stated on these drawings.

This drawing is not intended to show details of foundation or ground conditions. Each area of ground relied upon to support the structure depicted must be investigated by the Contractor and suitable methods of foundation be provided.

This drawing is to be read in conjunction with all other standard Mitchells & Butlers specifications and documentation.

© This drawing remains the Copyright of Mitchells & Butlers Retail Limited.

Rev.	Description	By	Date

All Survey information by:

EDI SURVEYS LTD.
163-165, RAMLEAH ROAD, IPSWICH, SUFFOLK, IP2 0AH.
Tel : (01473) 211222
Fax: (01473) 221660
www.edisurveys.co.uk Email: enquiry@edisurveys.co.uk

Drawing No.:
13367/T/01-01

THE OLD MILL CASTLE STREET
ONGAR, ESSEX CM5 9JY
TELEPHONE (01277) 365000
EMAIL FIRSTNAME@DESIGNCOALITION.CO.UK

DESIGN COALITION

Mitchells & Butlers Retail Limited
27 Fleet Street
Birmingham
B3 1JP
0870 609 3000

Mitchells & Butlers

Brand

B.U.N. No.

Site
Nolita -Brookmans Park,
Potters Bar, Herts.

Title
SURVEY
Existing Site Layout Plan.

Project Manager / Checked	Drawn By	Scale (A0 Size)	Date
	D.L.S.	1:100	Jan., '13
Arch./Des.	Drawing Number		Rev.
	3380/001		-