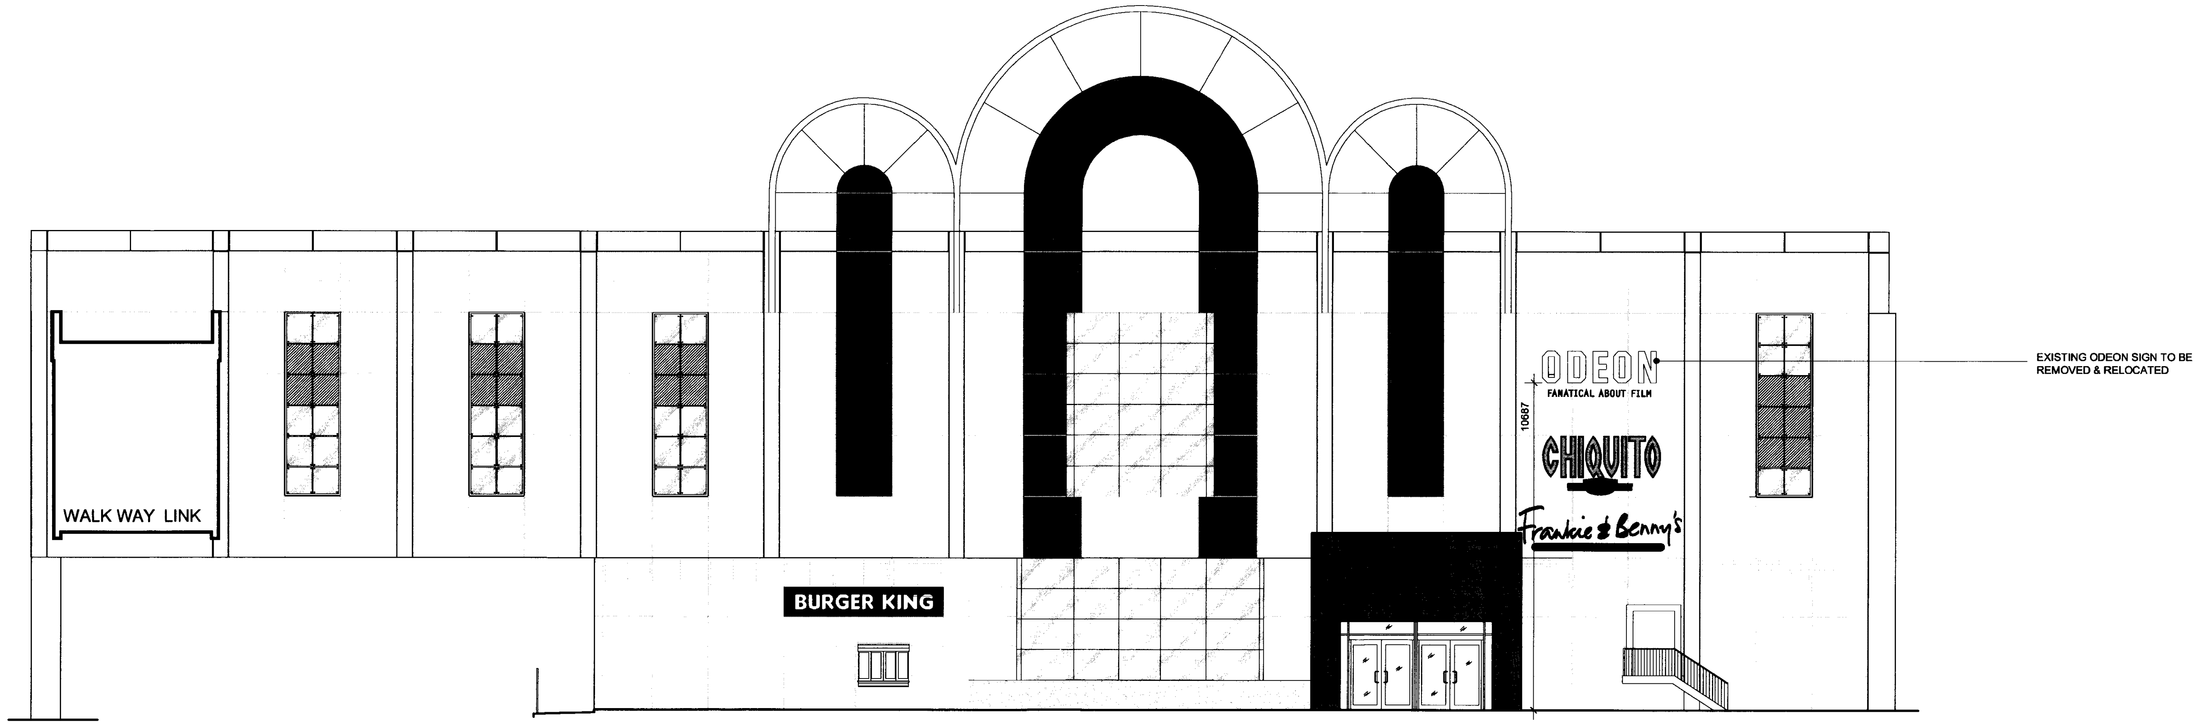

EXISTING ODEON SIGN TO BE REMOVED & RELOCATED

REAR ELEVATION (2)

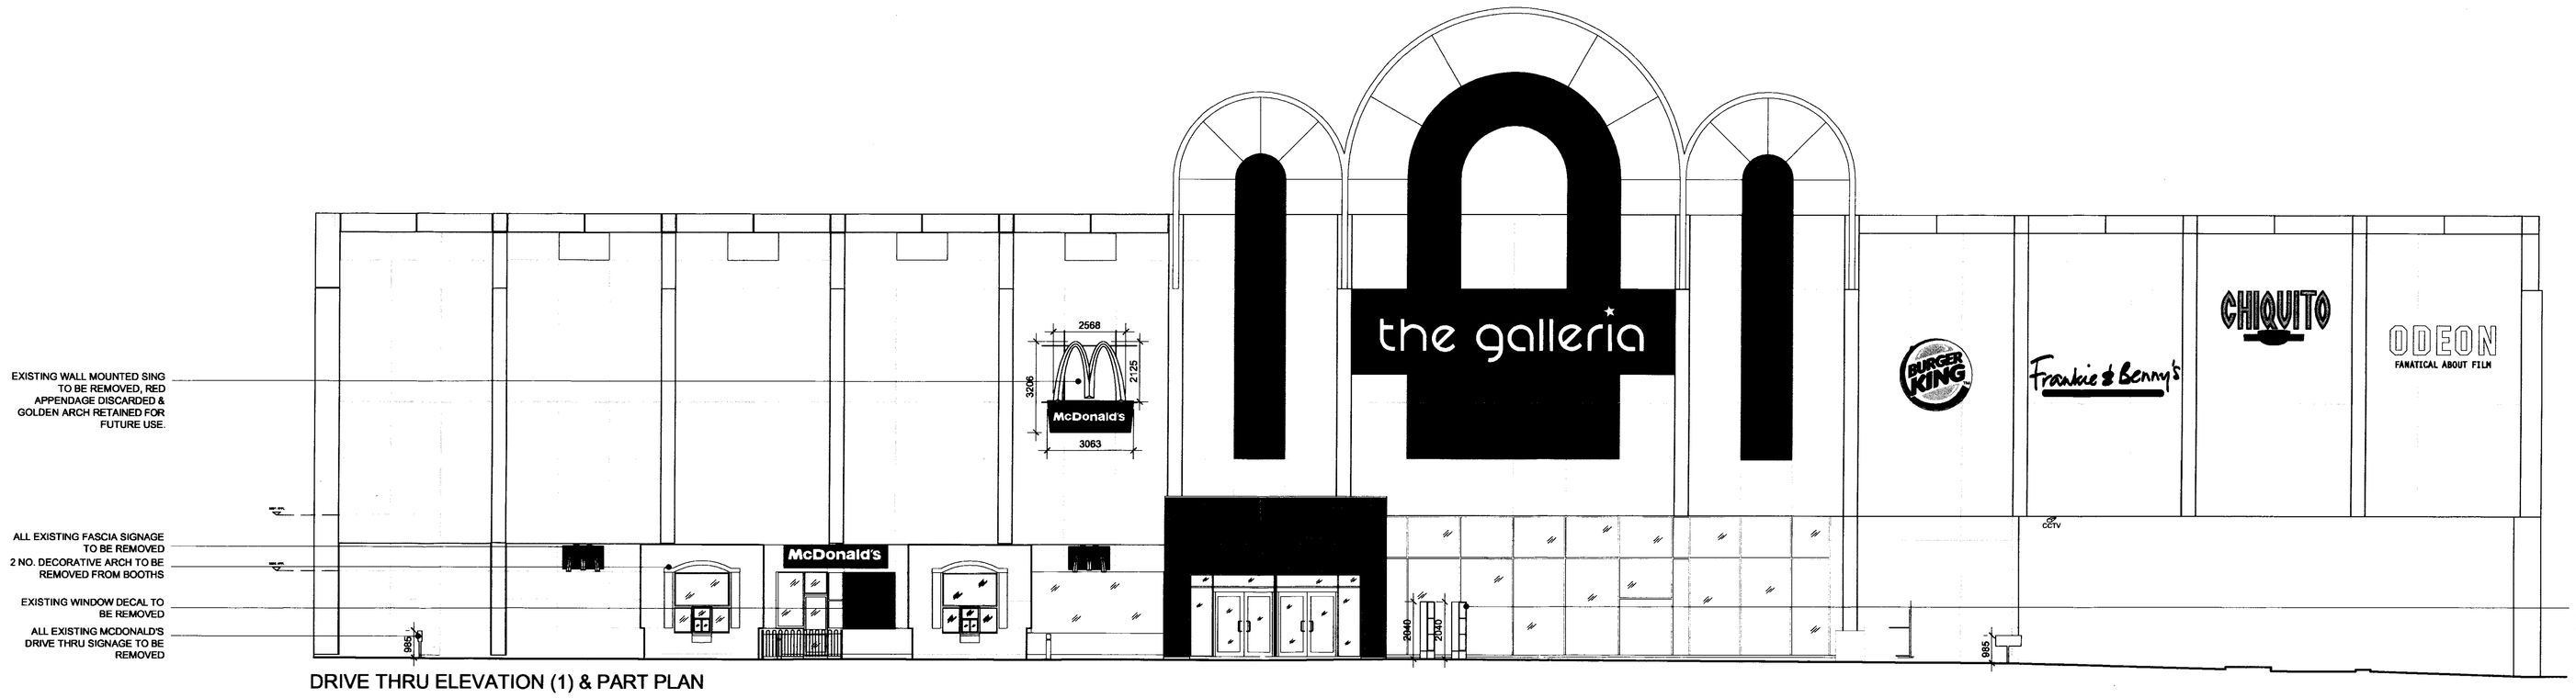

EXISTING WALL MOUNTED SING TO BE REMOVED, RED APPENDAGE DISCARDED & GOLDEN ARCH RETAINED FOR FUTURE USE.

ALL EXISTING FASCIA SIGNAGE TO BE REMOVED

2 NO. DECORATIVE ARCH TO BE REMOVED FROM BOOTHS

EXISTING WINDOW DECAL TO BE REMOVED

ALL EXISTING MCDONALD'S DRIVE THRU SIGNAGE TO BE REMOVED

ALL EXISTING MCDONALDS DRIVE THRU SIGNAGE TO BE REMOVED

DRIVE THRU ELEVATION (1) & PART PLAN

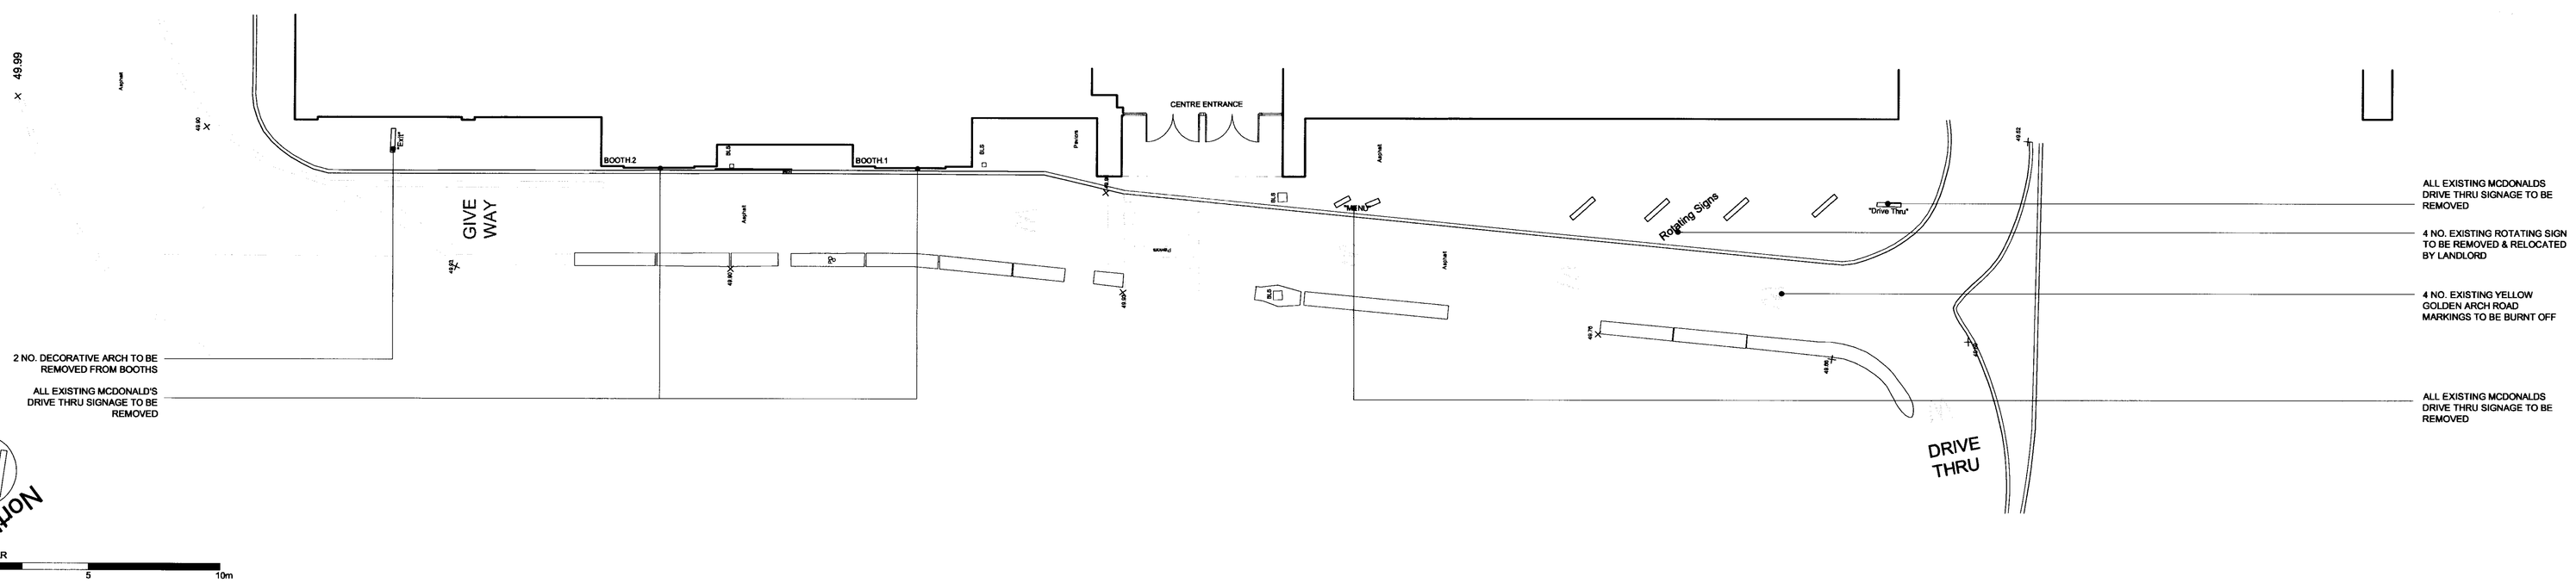

ALL EXISTING MCDONALDS DRIVE THRU SIGNAGE TO BE REMOVED

4 NO. EXISTING ROTATING SIGN TO BE REMOVED & RELOCATED BY LANDLORD

4 NO. EXISTING YELLOW GOLDEN ARCH ROAD MARKINGS TO BE BURNT OFF

ALL EXISTING MCDONALDS DRIVE THRU SIGNAGE TO BE REMOVED

2 NO. DECORATIVE ARCH TO BE REMOVED FROM BOOTHS

ALL EXISTING MCDONALD'S DRIVE THRU SIGNAGE TO BE REMOVED

North

SCALE BAR
0 5 10m

EXISTING SHOPFRONT 1:50

NOTES

1. All dimensions to be checked on site prior to commencement on site. Any discrepancies to be reported to McDonald's PM.

2 All existing signage to be removed and discarded as McDonald's PM instruction. Any fixing holes, electrical cable penetrations etc to be made good, flush with surrounding finishes.

3. All surfaces to be re-sprayed to be first treated with suitable primers as agreed with the McDonald's PM, prior to receiving new paint finish.

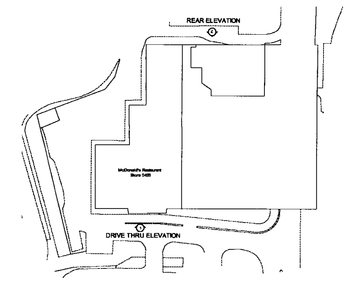

ELEVATION PLAN - NTS

RECEIVED
PLANNING
OFFICE COPY
20 MAY 2009
No: S61/2009/1061/AD

Superseded

SUPERSEDED
11 AUG 2009
NO: 6

PLANNING ISSUE

GENERAL NOTES
All works are to be undertaken in accordance with the Building Regulations and the latest British Standards.
All proprietary products are to be fixed and used strictly in accordance with the manufacturers recommendations.
All dimensions to be checked on site prior to construction.

PROPOSED DEVELOPMENT AT: 60 The Galleria, Hatfield — STORE No.: 1246
ON BEHALF OF: McDonald's Restaurants Ltd
DRAWING TITLE: Existing Exterior Shopfront Elevations & Part Plan
DRAWN BY: JLS — CHECKED BY: AC — DRAWING No.: 4044-02 — REV No.:
SCALE & SIZE: 1:100@A0 — DATE: 12.05.09

AEW Limited, Gables Meadow, St Albans Road, Hatfield, Herts AL10 9EY, t: +44 (0) 1707 271 007