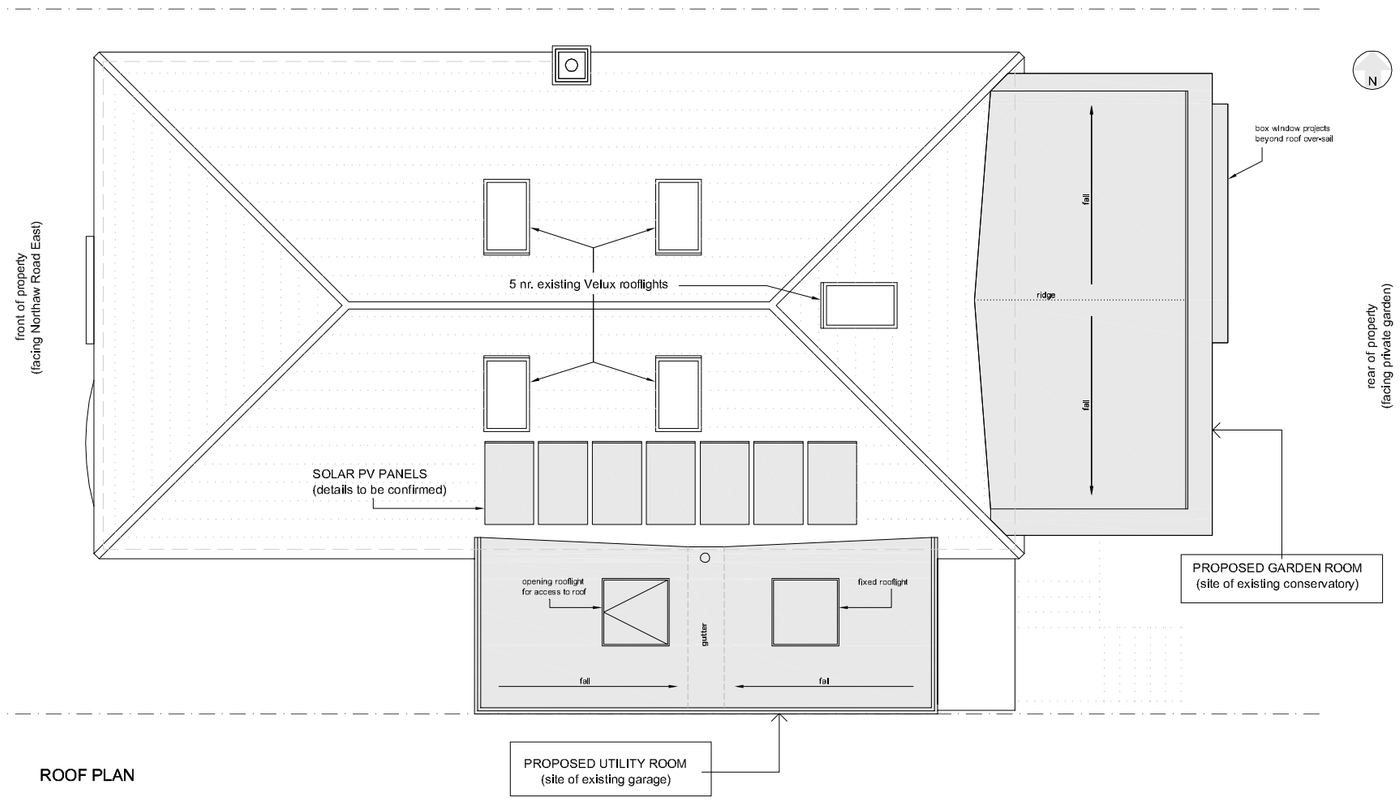

ROOF PLAN

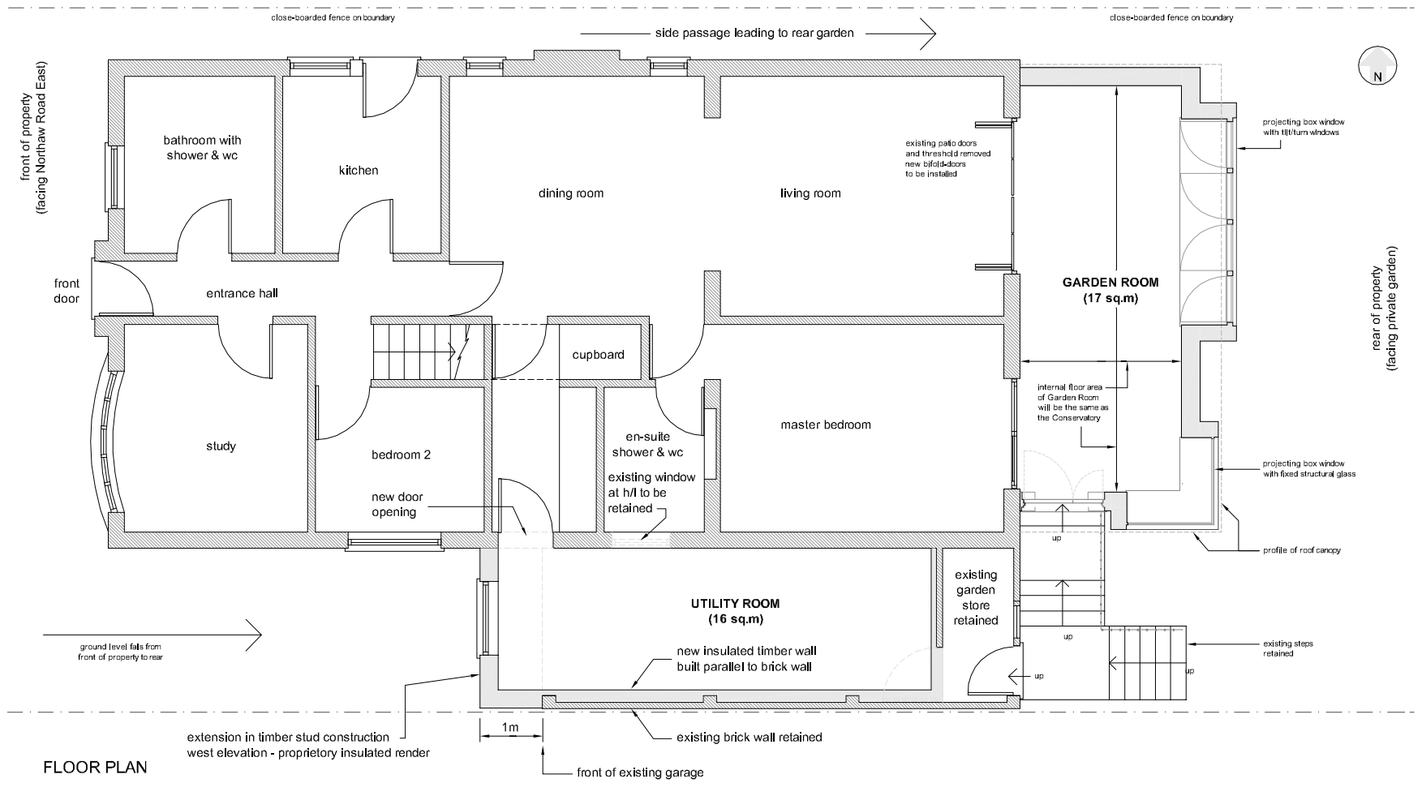

FLOOR PLAN

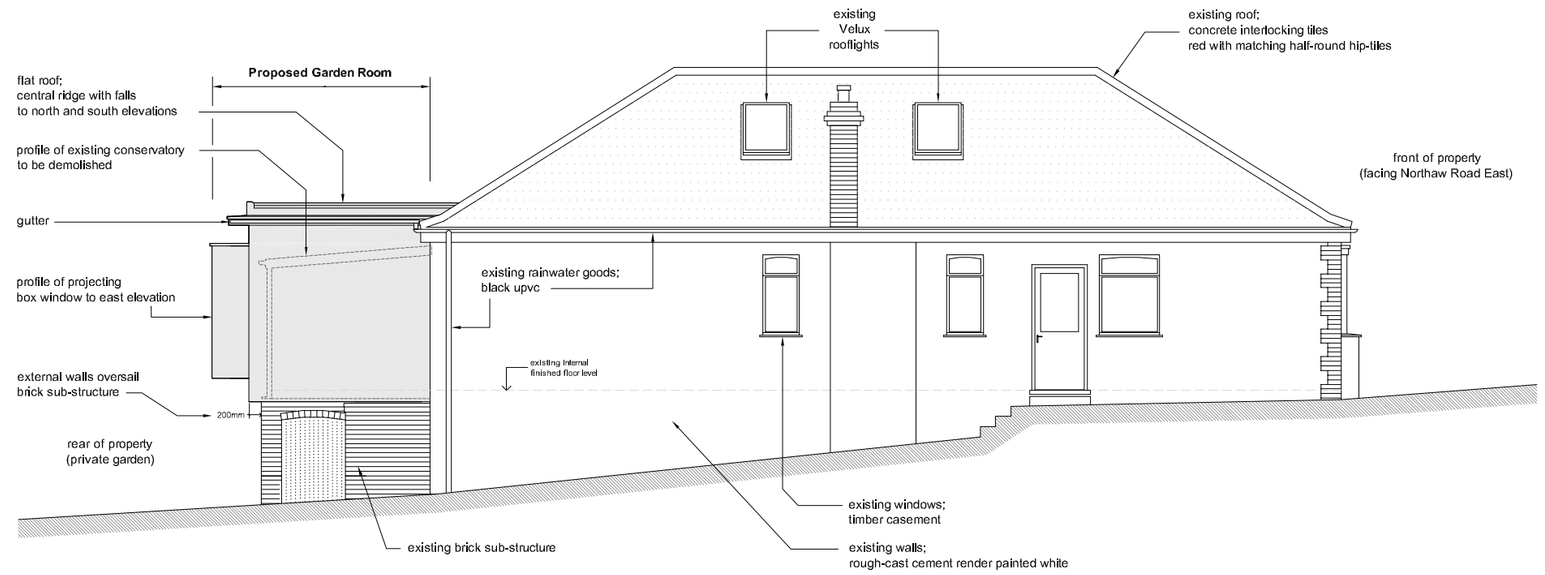

NORTH ELEVATION

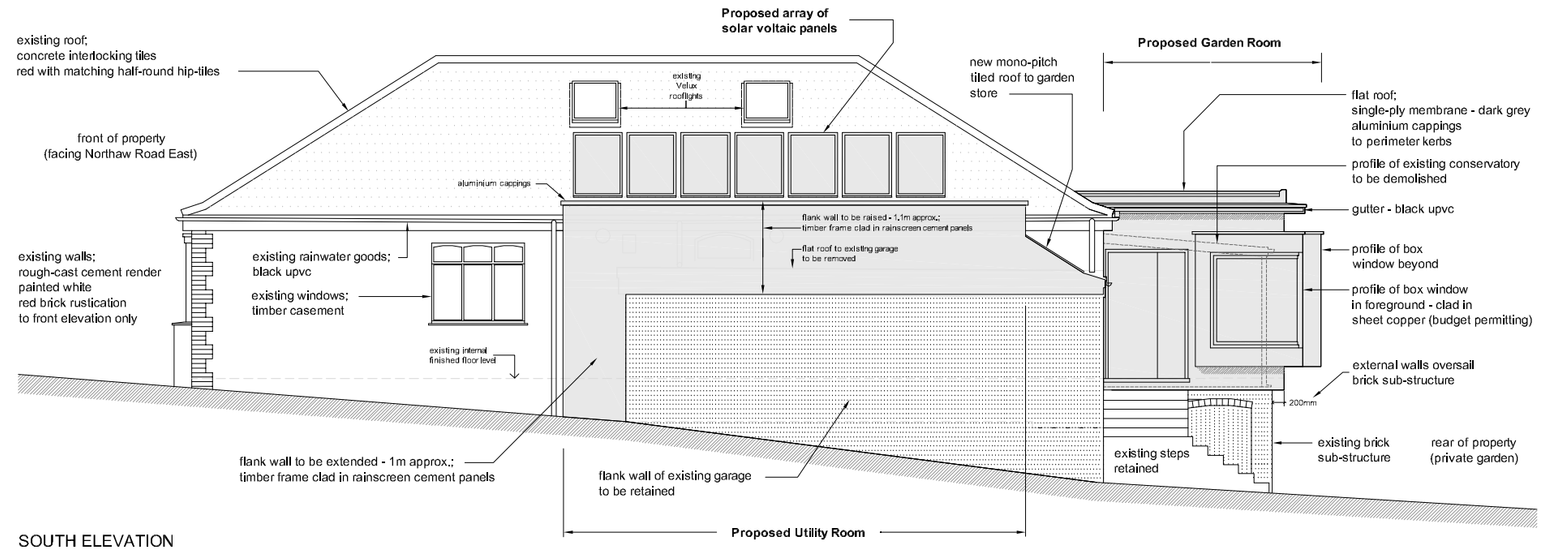

SOUTH ELEVATION

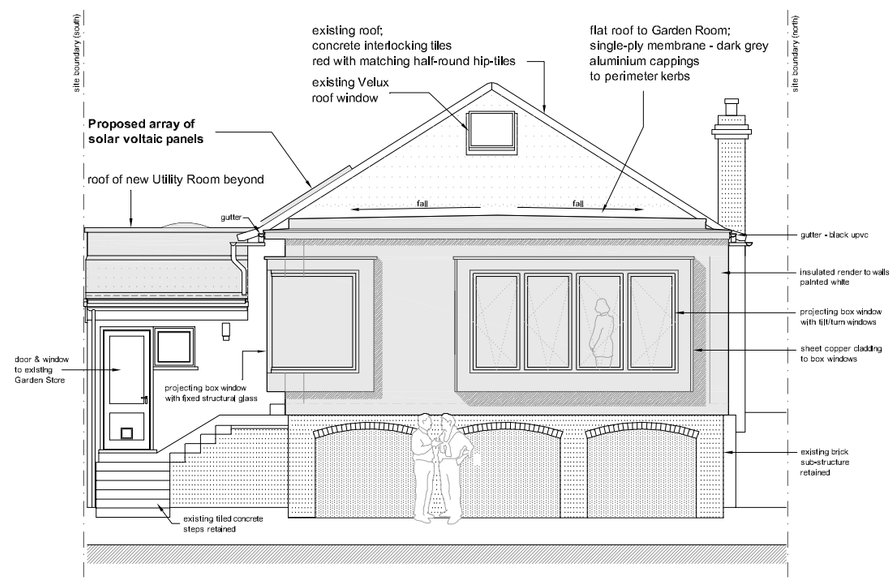

REAR (EAST) ELEVATION

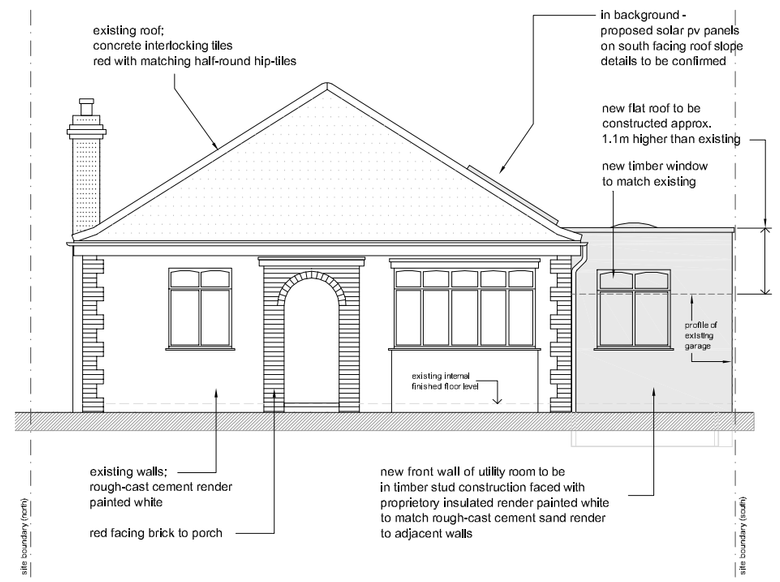

FRONT (WEST) ELEVATION

0 1 2 3 4 5 6 7 8 9 10

METRES - SCALE @ 1:100

noted	rev	description	date
01 -	-	-	-

client: J Stephenson Esq.

project: 31 Northaw Road East, Cuffley EN6 4LU
Proposed garden room to replace conservatory

drawing: Floor plan, roof plan and elevations

computer file: PROJECT CAD — plot date: 29-09-2011

project number: 10.039 — scale: 1:100 @ A2

drawing number: P03 — rev: - — issue status: PLANNING

spirit
architecture & design ltd
121 mansers road tyrrell park london n19 4dy uk
tel/ +44 (0)20 7272 7267
e: studio@spiritarchitects.co.uk

This drawing is to be read in conjunction with all related drawings. Do not scale from this drawing. All dimensions must be checked and verified on site before commencing any work or producing shop drawings. The originator should be notified immediately of any discrepancy.
This drawing is copyright and remains the property of Spirit - Architecture & Design Ltd.