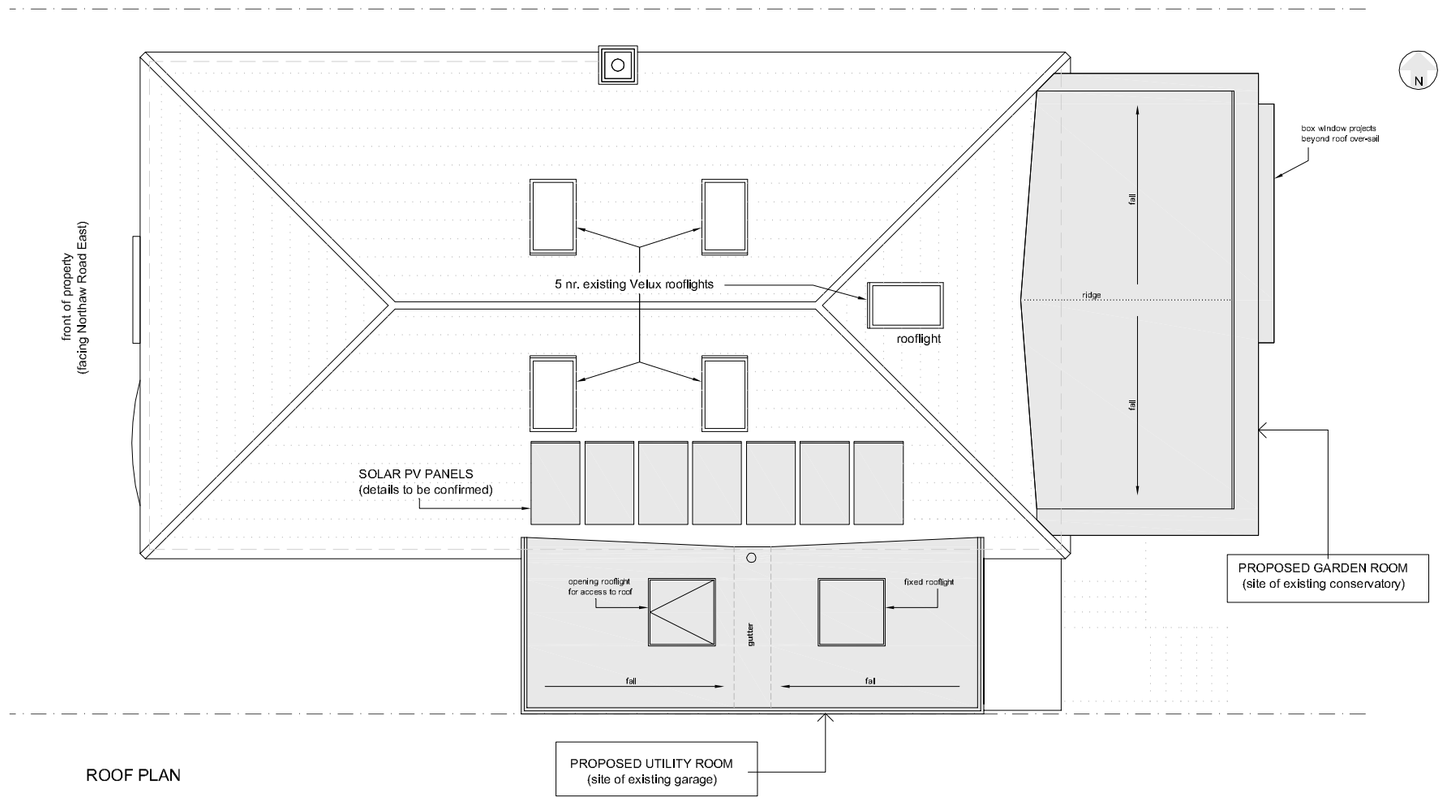

ROOF PLAN

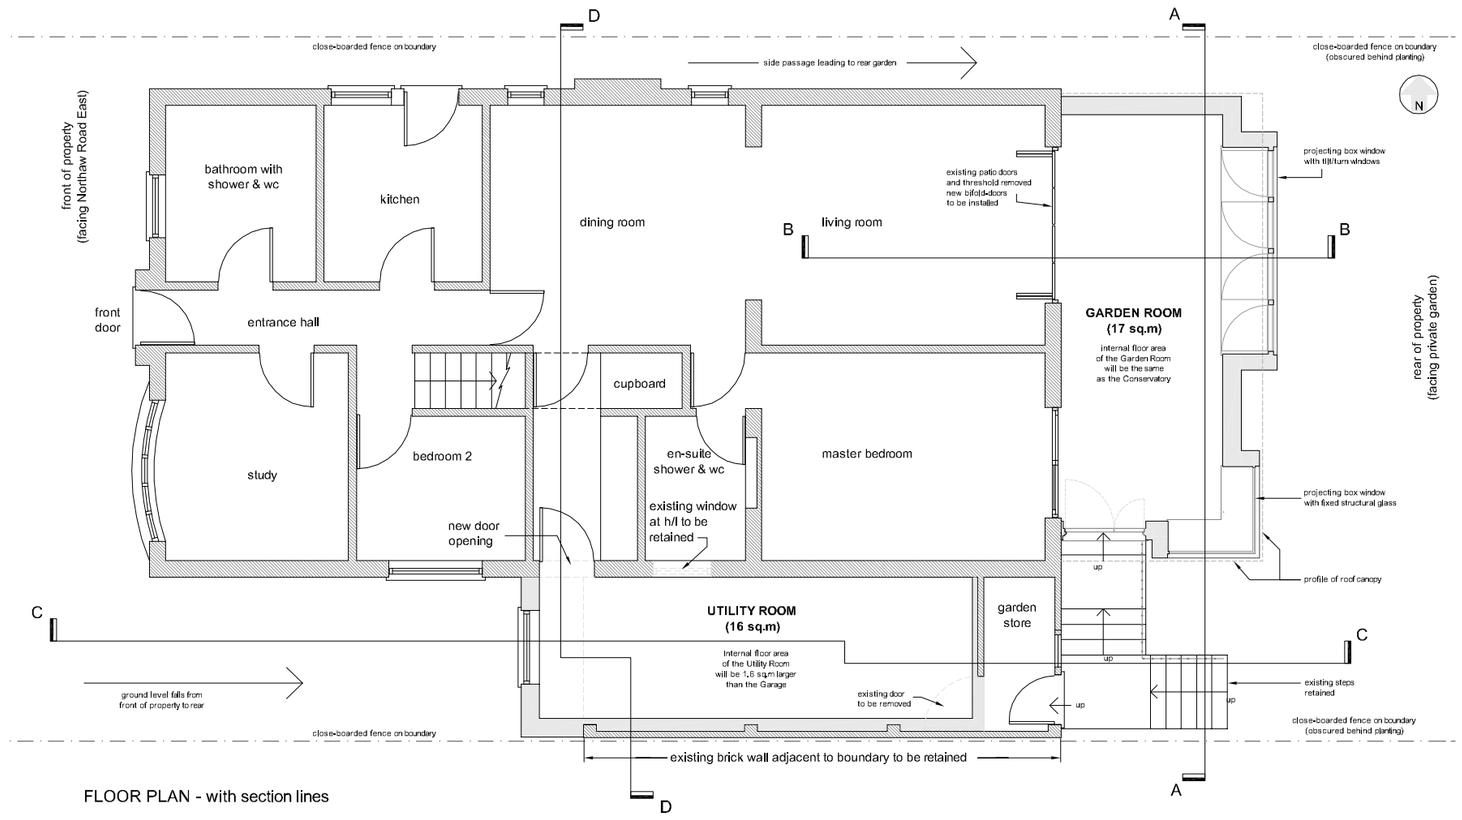

FLOOR PLAN - with section lines

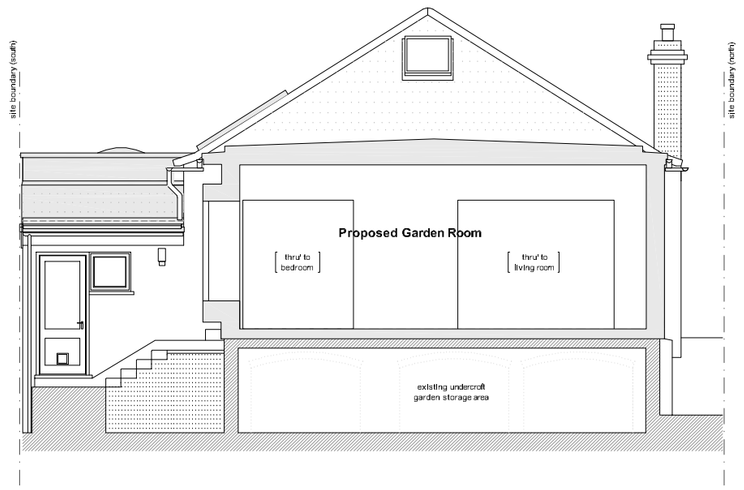

SECTION A-A

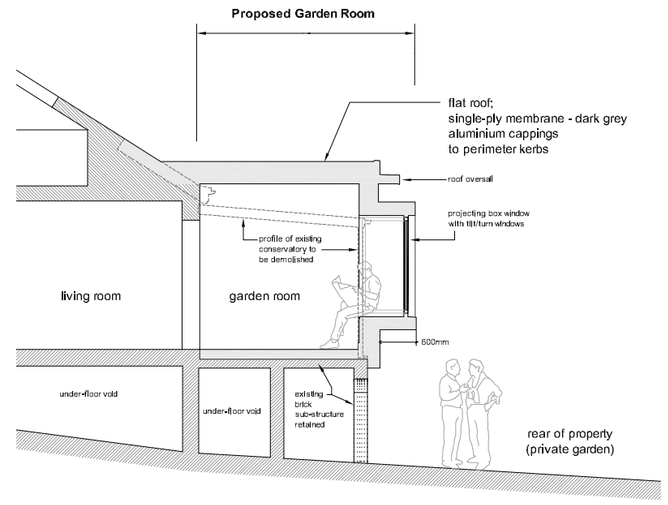

SECTION B-B

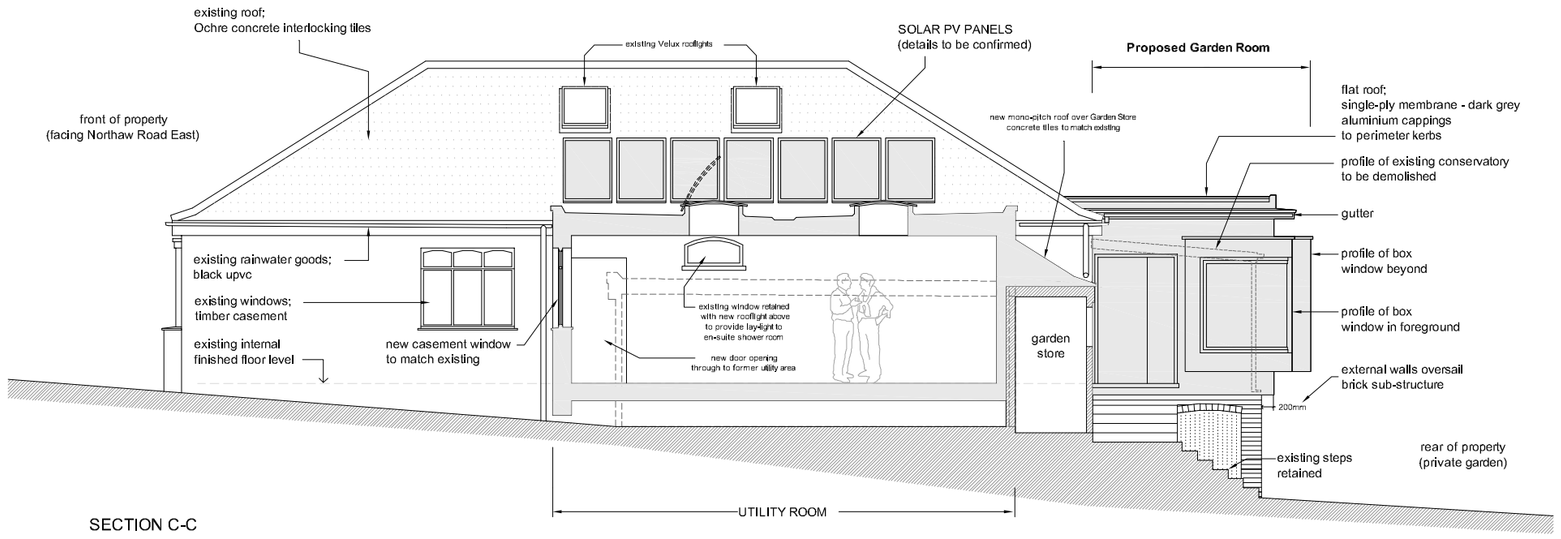

SECTION C-C

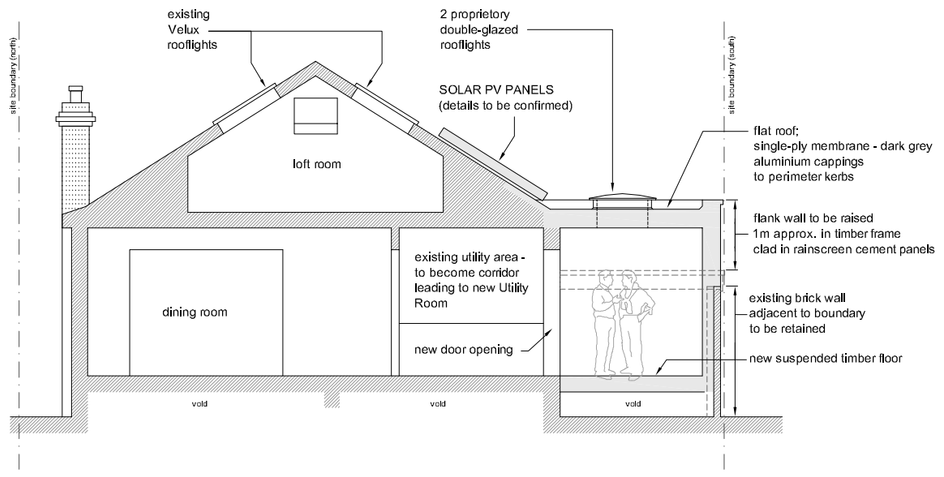

SECTION D-D

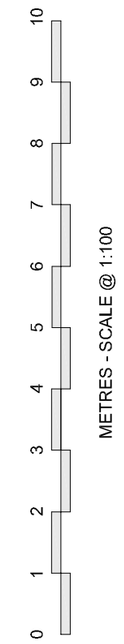

METRES - SCALE @ 1:100

noted	rev.	description	date
01 -	-	-	-

client: J Stephenson Esq.

project: 31 Northaw Road East, Cuffley EN6 4LU
Proposed garden room to replace conservatory

drawing: Floor plan, roof plan and sections

computer file: PROJECT CAD — plot date: 29-09-2011

project number: 10.039 — scale: 1:100 @ A2

drawing number: P04 — rev: - — issue status: PLANNING

spirit
architecture & design ltd
121 mercers road tufnell park london n19 4dy uk
tel: +44 (0)20 7272 1361
e: studio@spirit-architects.co.uk

This drawing is to be read in conjunction with alternated drawings. Do not scale from this drawing. All dimensions must be checked and verified on site before commencing any work or producing shop drawings. The originator should be notified immediately of any discrepancy.
This drawing is copyright and remains the property of Spirit - Architecture & Design Ltd.