1:125 @ A3

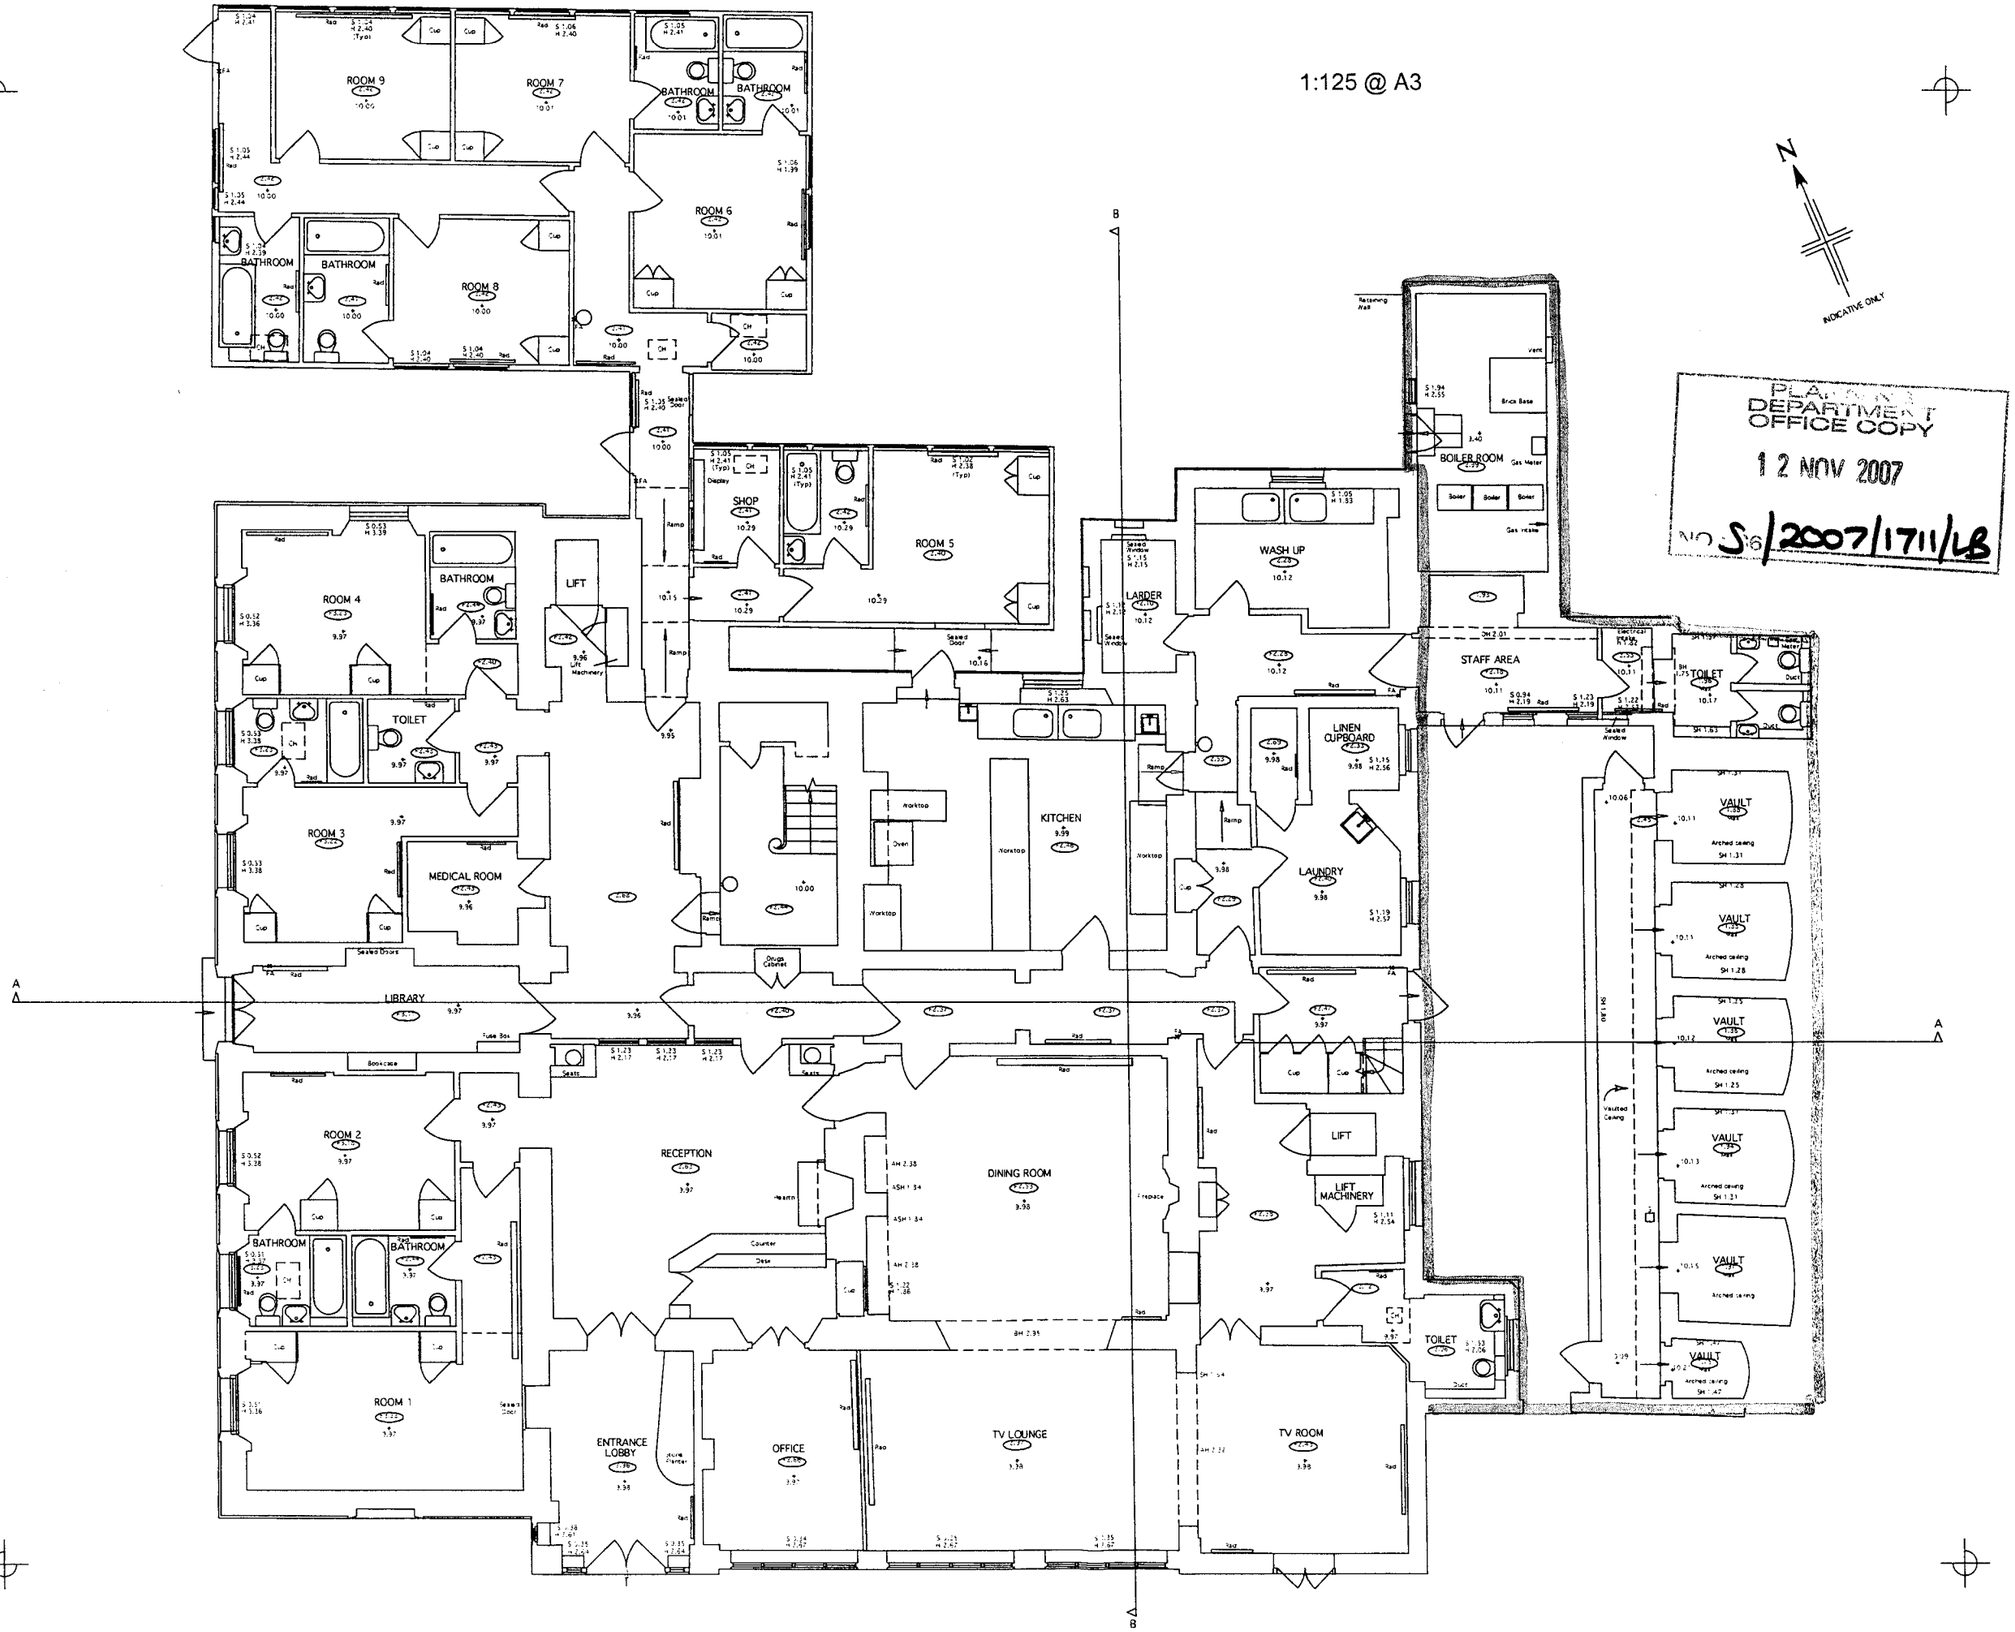

PLANNING DEPARTMENT OFFICE COPY
12 NOV 2007
No S6/2007/1711/LB

STANDARD ABBREVIATIONS

OTHER ABBREVIATIONS

LEGEND

- 2.70 — FLOOR TO CEILING HEIGHT
- FC 2.70 — FLOOR TO FALSE CEILING HEIGHT
- ALL ARROWS POINT UP UNLESS OTHERWISE STATED ORON ROOFS
- SLOPING CEILING ARROWS POINT UP
- FIRE BELL

DUE TO THE INHERENT INSTABILITY OF PAPER MATERIALS DRAWINGS PLOTTED ON PAPER MAY BE STRETCHED AND DISTORTED DIMENSIONS SCALED FROM PAPER PLOTS SHOULD THEREFORE BE TREATED WITH CAUTION

THE SURVEY GRID SHOWN ON THIS DRAWING USES A LOCAL ORIGIN AND IS ORIENTATED ARBITRARILY

DRAWING ISSUE STATUS

issue	Details	By	Date
A	ORIGINAL ISSUE	PCA	29/09/03

SHEET LAYOUT

THIS SURVEY HAS BEEN CARRIED OUT TO AN ACCURACY CONSISTENT WITH A PRESENTATION SCALE OF 1:50. INTERROGATED DIMENSIONS WILL BE WITHIN THE TOLERANCE ASSOCIATED WITH THIS AND SMALLER SCALES ONLY.

ALL LEVELS ARE IN METRES, RELATED TO ARBITRARY DATUM BASED UPON IC COVER TO REAR OF PORTAKABINS. I.A.L.I.E. 10.00m. THIS IS THE SAME DATUM AS USED ON THE SITE SURVEY, SURVEYED BY ROY ROBERTS IN APRIL 2003.

DRAWING UNITS ARE METRES

JOHN DICKIE ASSOCIATES
MANOR BARN
WILSTHORPE
STAMFORD
LINCOLNSHIRE
PE9 4PE

MYMWOOD HOUSE
BROOKMANS PARK

GROUND FLOOR PLAN

SURVEYED AND DRAWN BY
Plowman Craven & Associates
141 Lower Luton Road
Harpenden
Hertfordshire
AL5 5EQ.
Tel: +44 (0)1582 765565
Fax: +44 (0)1582 765370
email: post@plowmancraven.co.uk

PRESENTATION SCALE	1:125 @ A3
DATE OF ISSUE	SEPTEMBER 2003
PCA JOB No. 8092	CHECKED RTAM
DRAWING No. 8092-1	ISSUE A

© PLOWMAN CRAVEN & ASSOCIATES LTD TO BE REPRODUCED WITHOUT PERMISSION