NOTE: this drawing to be read in conjunction with the following:

- Architectural Specification: *HQDTC-VGA-OB-XX-SP-A-15910*
- Fabric Details: *HQDTC-VGA-OB-XX-DR-A-15025*
- Latest Structural Engineers and Mechanical & Electrical drawings.

All dimensions shown are structural unless noted otherwise and are to be check on site.

Structural Elements may be shown indicatively. Str. Eng is to check and confirm the architect's drawings before construction and confirm to contractor.

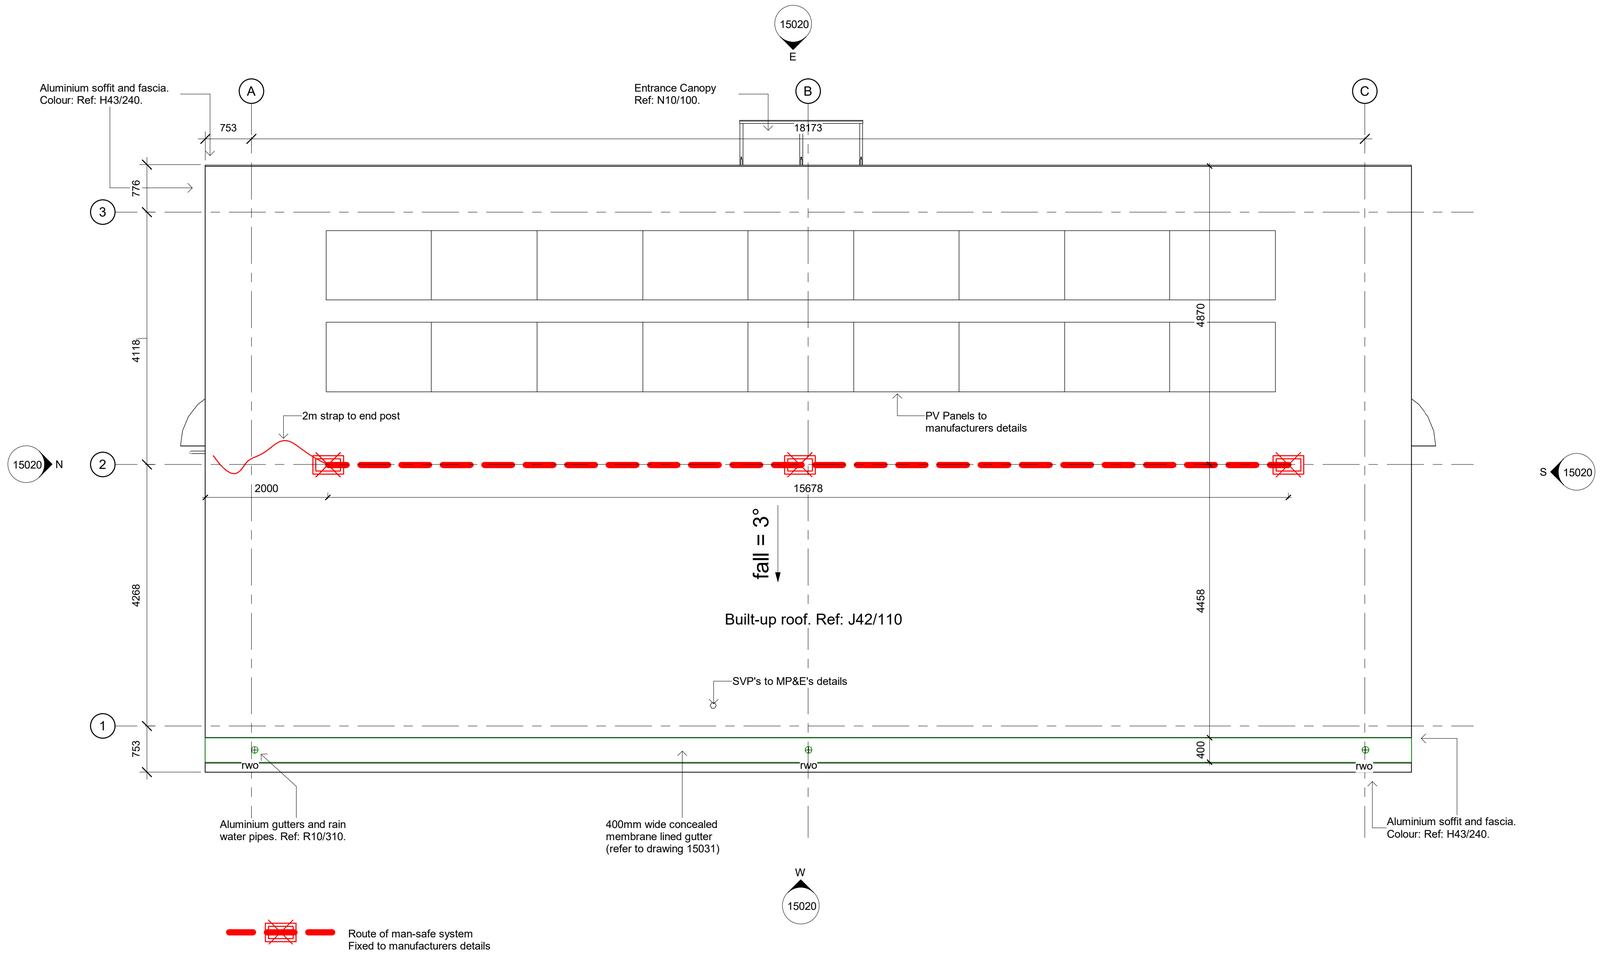

REV	DESCRIPTION	DATE	BY
P6	Gutter width amended. SVP omitted from G06	01.09.23	ID
P5	Route of man safe system added	23.08.23	ID
P4	MEP info added to model. Drawing no. corrected	13.10.22	ID
P3	Amended to WDC comments. Project Title	06.10.22	ID
P2	ISSUED FOR STAGE 4	30.09.22	ID
P1	ISSUED FOR TENDER	20.12.21	ID

HERTFORDSHIRE CONSTABULARY, HEADQUARTERS REDEVELOPMENT, STANBOROUGH

Dog Training Centre

Roof Plan

VGA PROJECT NUMBER
7675

DRAWING REFERENCE
HQDTC-VGA- OB-RF-DR-A-15011

REV
P6

DRAWN / DATE	CHECKED / DATE	SCALE
ID NOV 21	GT SEPT 23	1 : 50

STAGE 4 ISSUE

Written dimensions to be taken. Do not scale off the drawings. Any discrepancies written or scaled should be brought to the attention of the architect immediately. All drawings should be read together and in conjunction with relevant related specifications, room data sheets and all other consultant's information.

T: +44 (0) 1438 316 331
architects@vincent-gorbing.co.uk
vincent-gorbing.co.uk

Vincent and Gorbing Limited, Sterling Court
Norton Road, Stevenage, Hertfordshire SG1 2JY

© Copyright Vincent and Gorbing Limited 2021.

0mm A1 ORIGINAL SCALE 50mm A1 ORIGINAL SCALE 100mm

Y:\7675 Hertfordshire Constabulary - Dog Training Facility\2-VGA Drawings\2c-Revit Models\HQDTC-VGA-OB-XX-M-A-10500_PROPOSED OFFICE BUILDING.rvt

01/09/2023 10:55:54