COPYRIGHT BY THE MAR-KEY GROUP

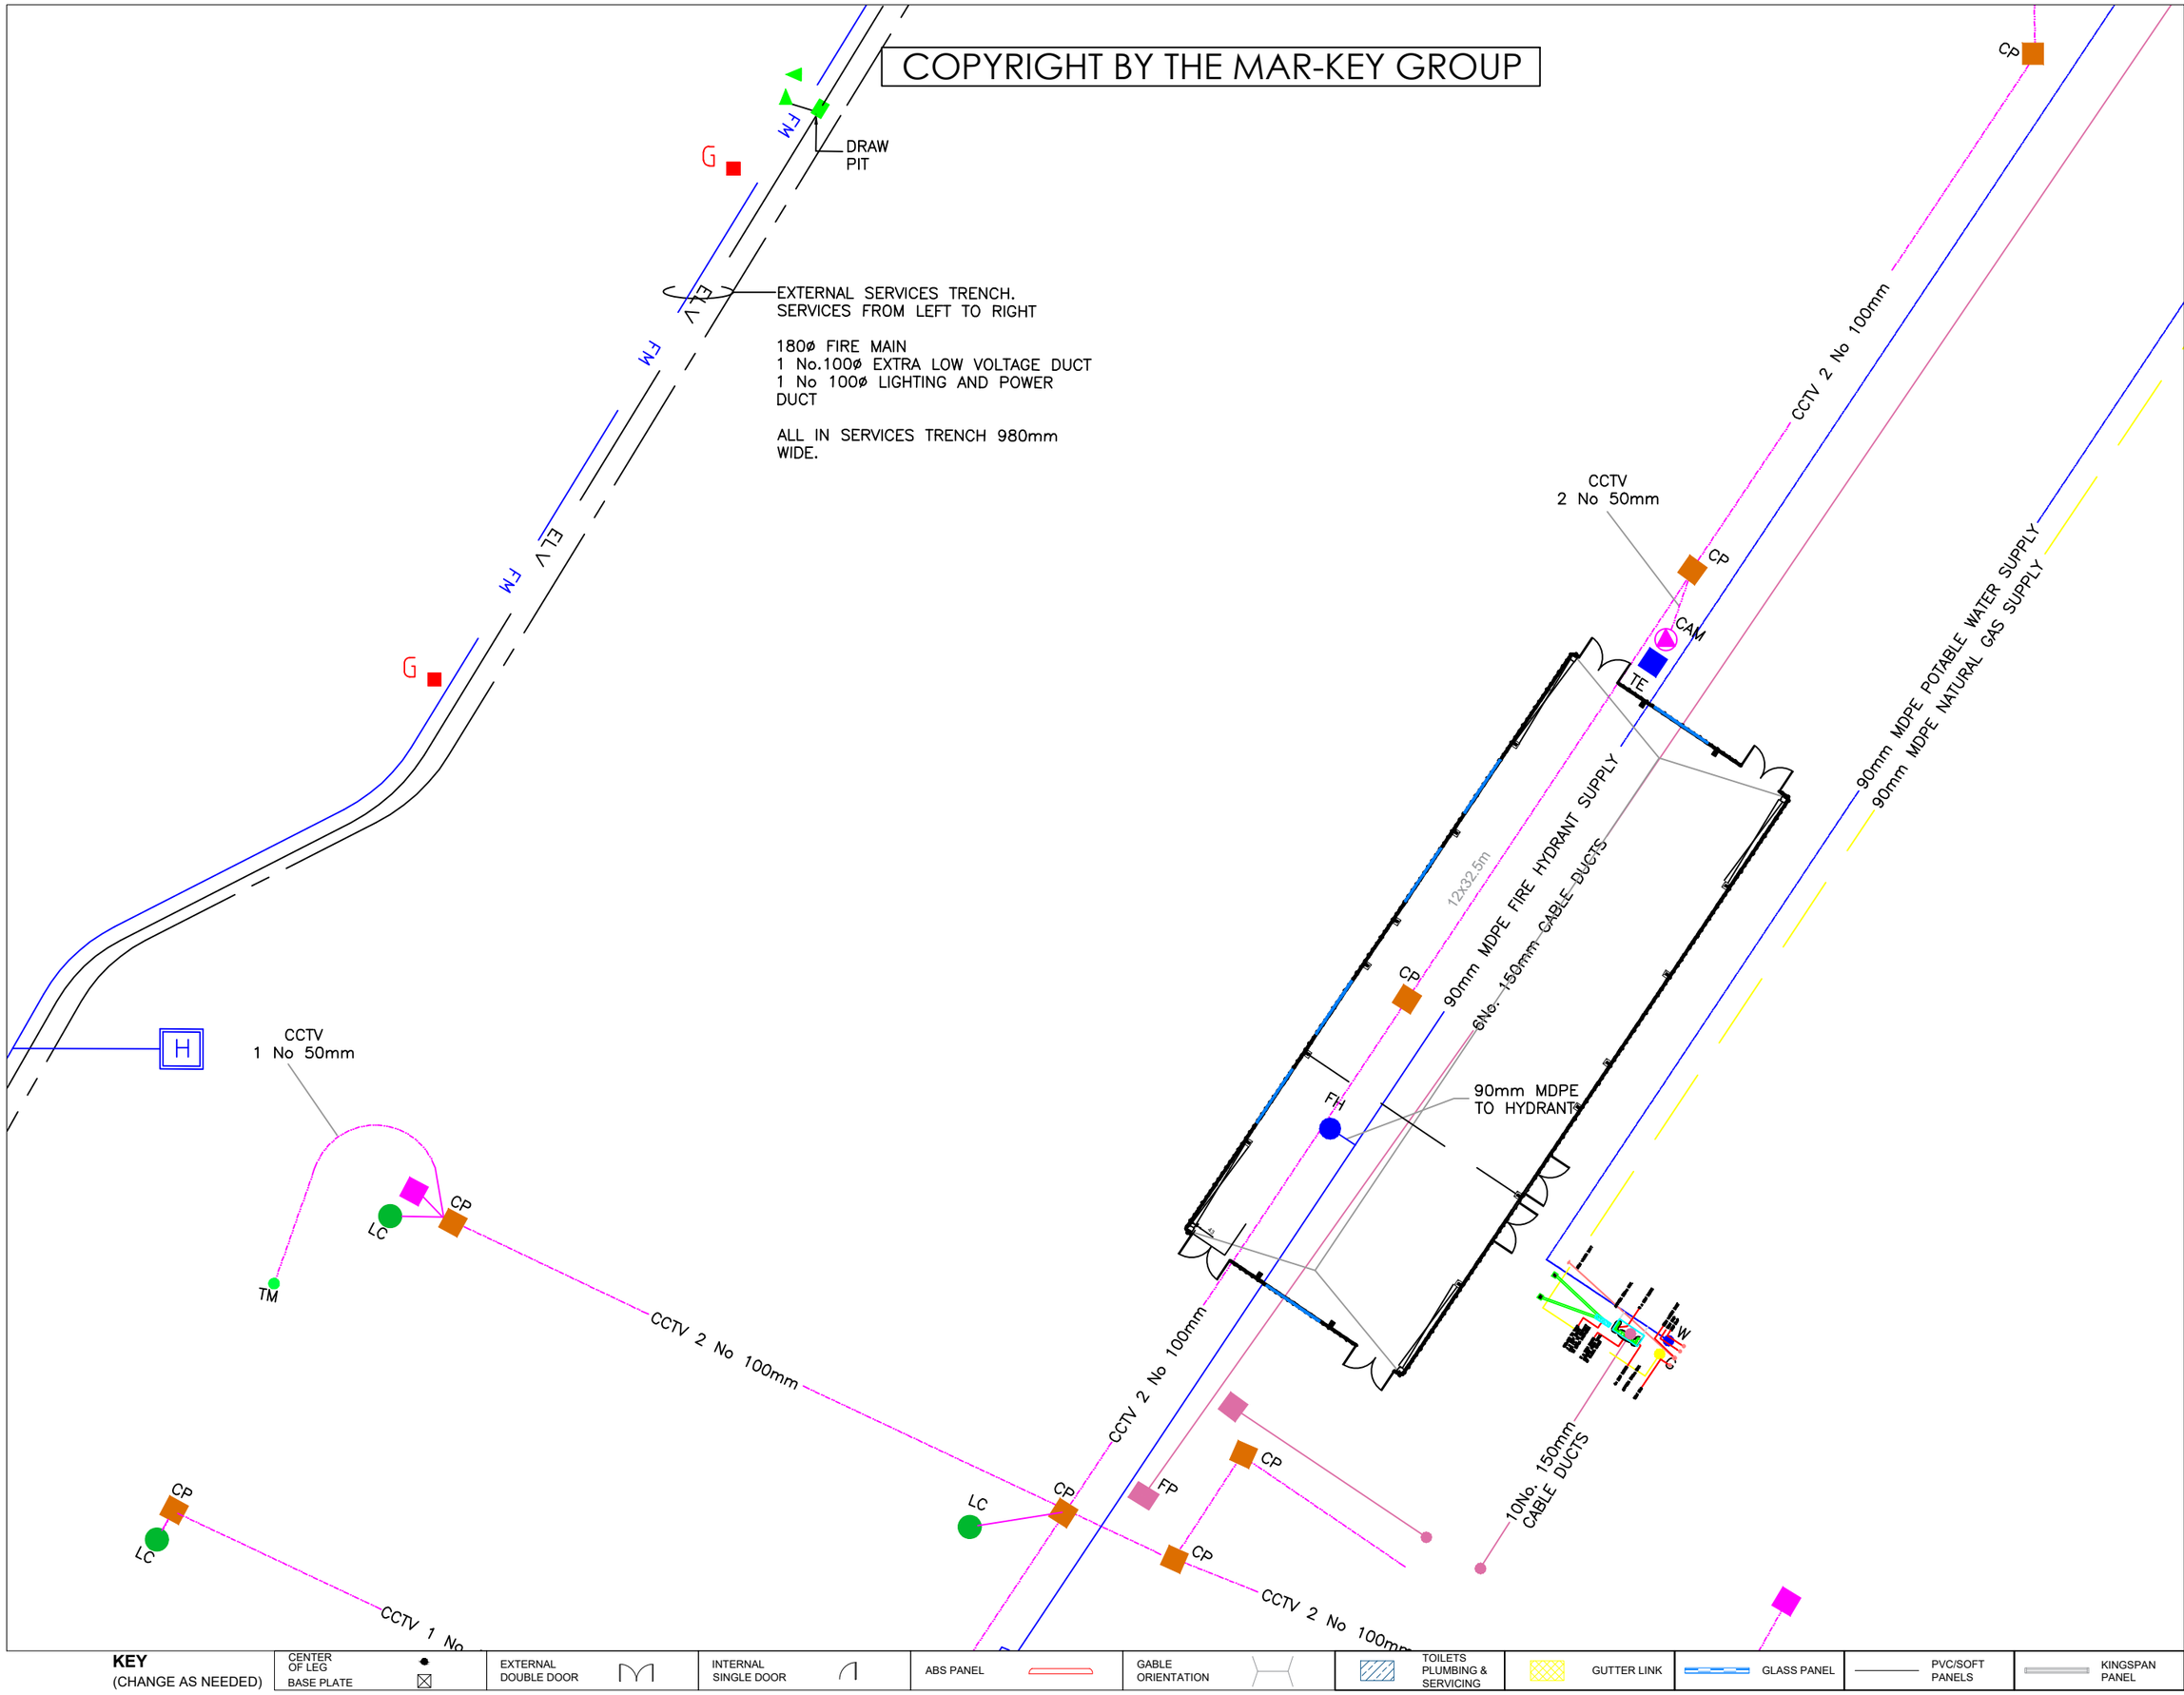

KEY
(CHANGE AS NEEDED)

CENTER OF LEG BASE PLATE | EXTERNAL DOUBLE DOOR | INTERNAL SINGLE DOOR | ABS PANEL | GABLE ORIENTATION | TOILETS PLUMBING & SERVICING | GUTTER LINK | GLASS PANEL | PVC/SOFT PANELS | KINGSPAN PANEL

MAR-KEY GROUP

01202 577 111 | www.mar-key.com
© Copyright of the Mar-Key Group

Mar-Key Group
Throop Road
Bournemouth
BH8 0DF

tel: 01202 577111
info@mar-key.com

CLIENT

Herts University

Drawing no. 012

Dehavilland Site Plan

DRAWN BY
JF

APPROVED BY
-

DATE
04.08.22

UNITS (MM/CM/M)
-

REVISION
(1) 04.08.22
(2) 11.08.22

NOTES:

All additional notes to be acknowledged in this section.

This drawing is copyright of Mar-Key Marquees Limited t/a Mar-Key Group and must not be reproduced without written consent.

All Details and Specifications on this drawing and in relation to this specific project should be adhered to, if any deviation occur the contractor / client should inform Mar-Key Group immediately as we cannot be held responsible for errors resulting from undeclared detail, specification changes.