TYPE D PROPOSAL 26/01/2014 Front Hardsurface Request

9 Stanborough Mews , Welwyn Garden City. Hertfordshire. Al8 6DB

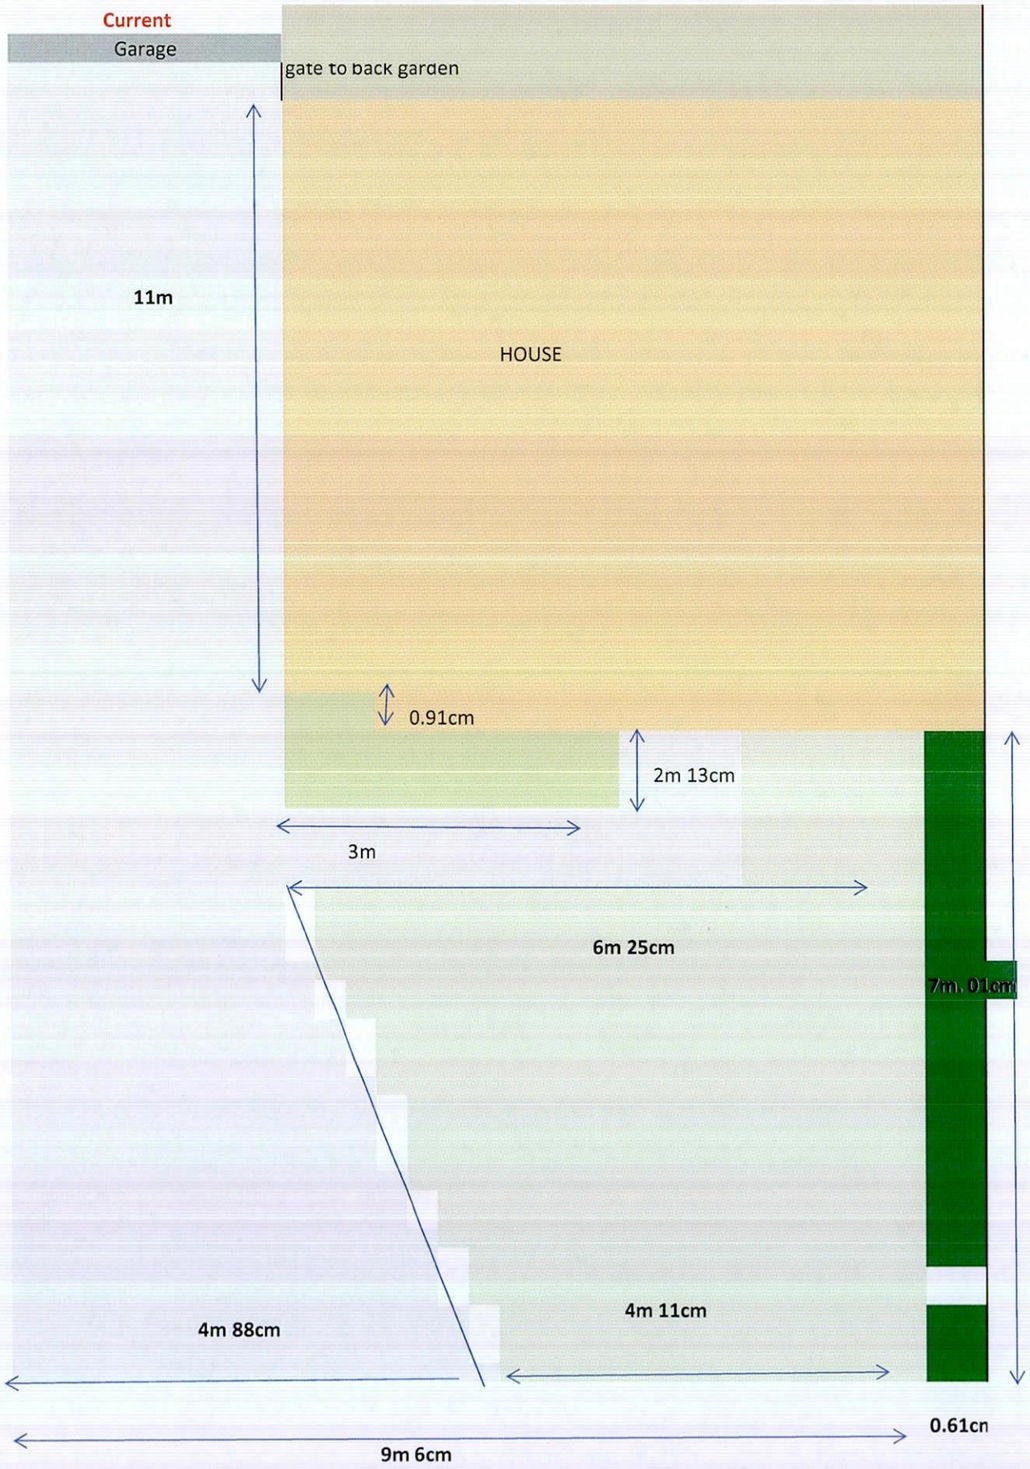

26/01/2014

9 Stanborough Mews , Welwyn Garden City. Hertfordshire. Al8 6DB
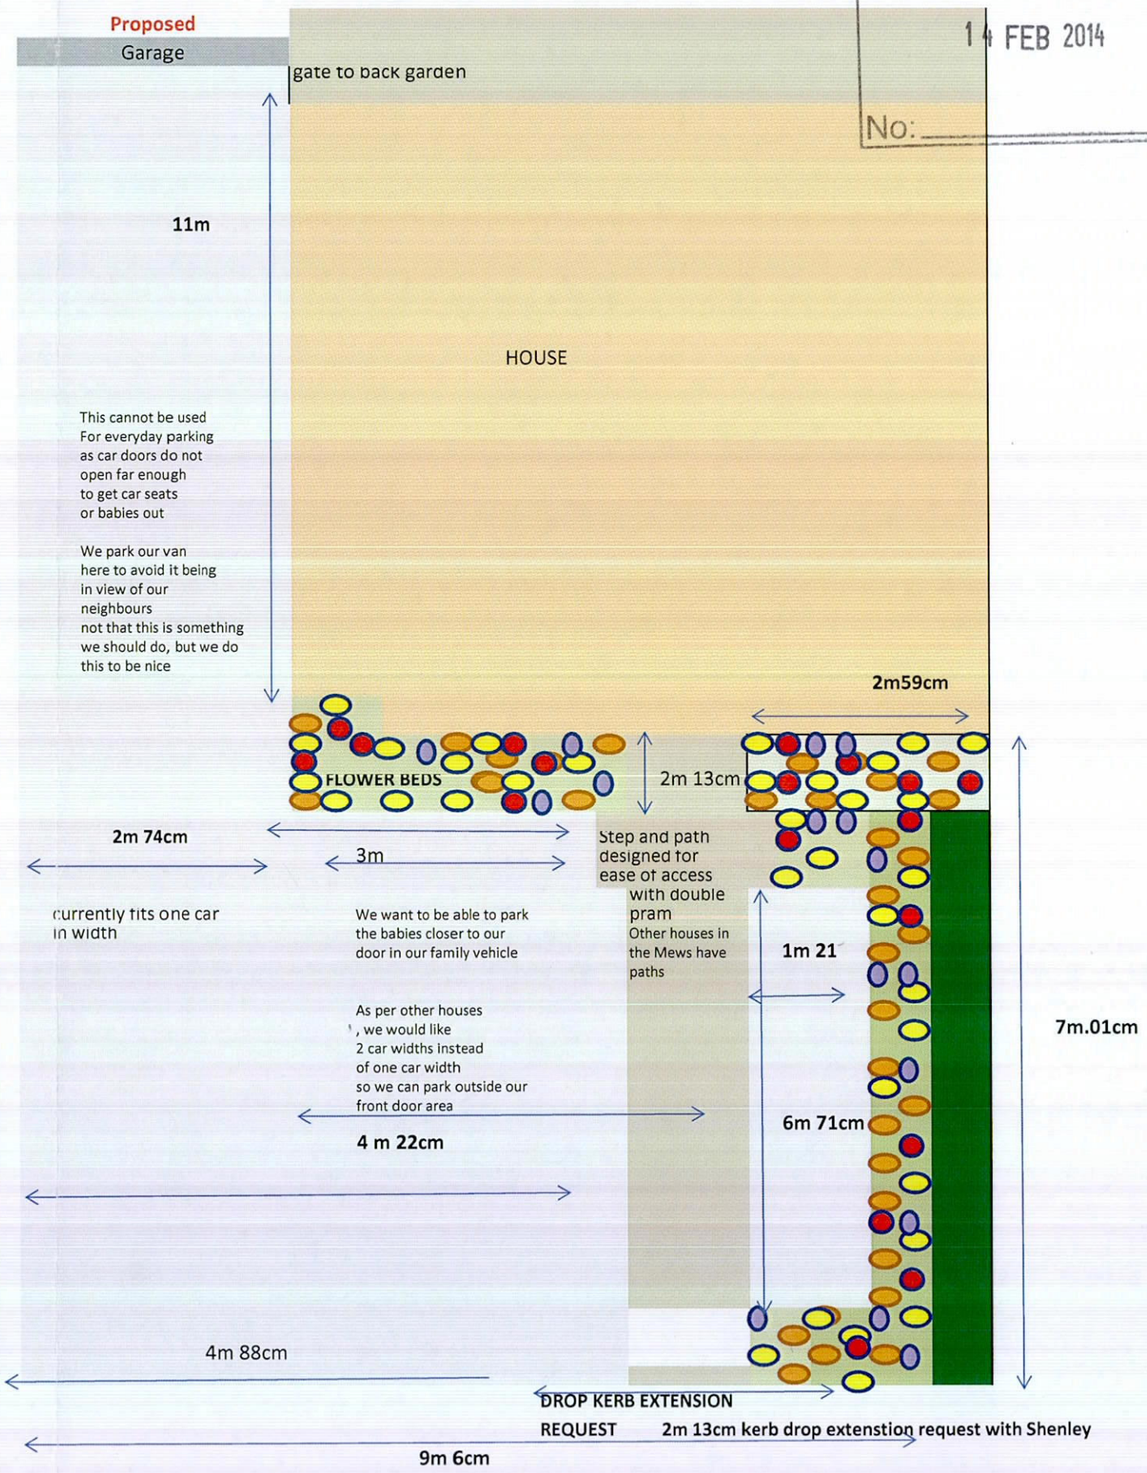
WELWYN HATFIELD
PLANNING
14 FEB 2014
No: