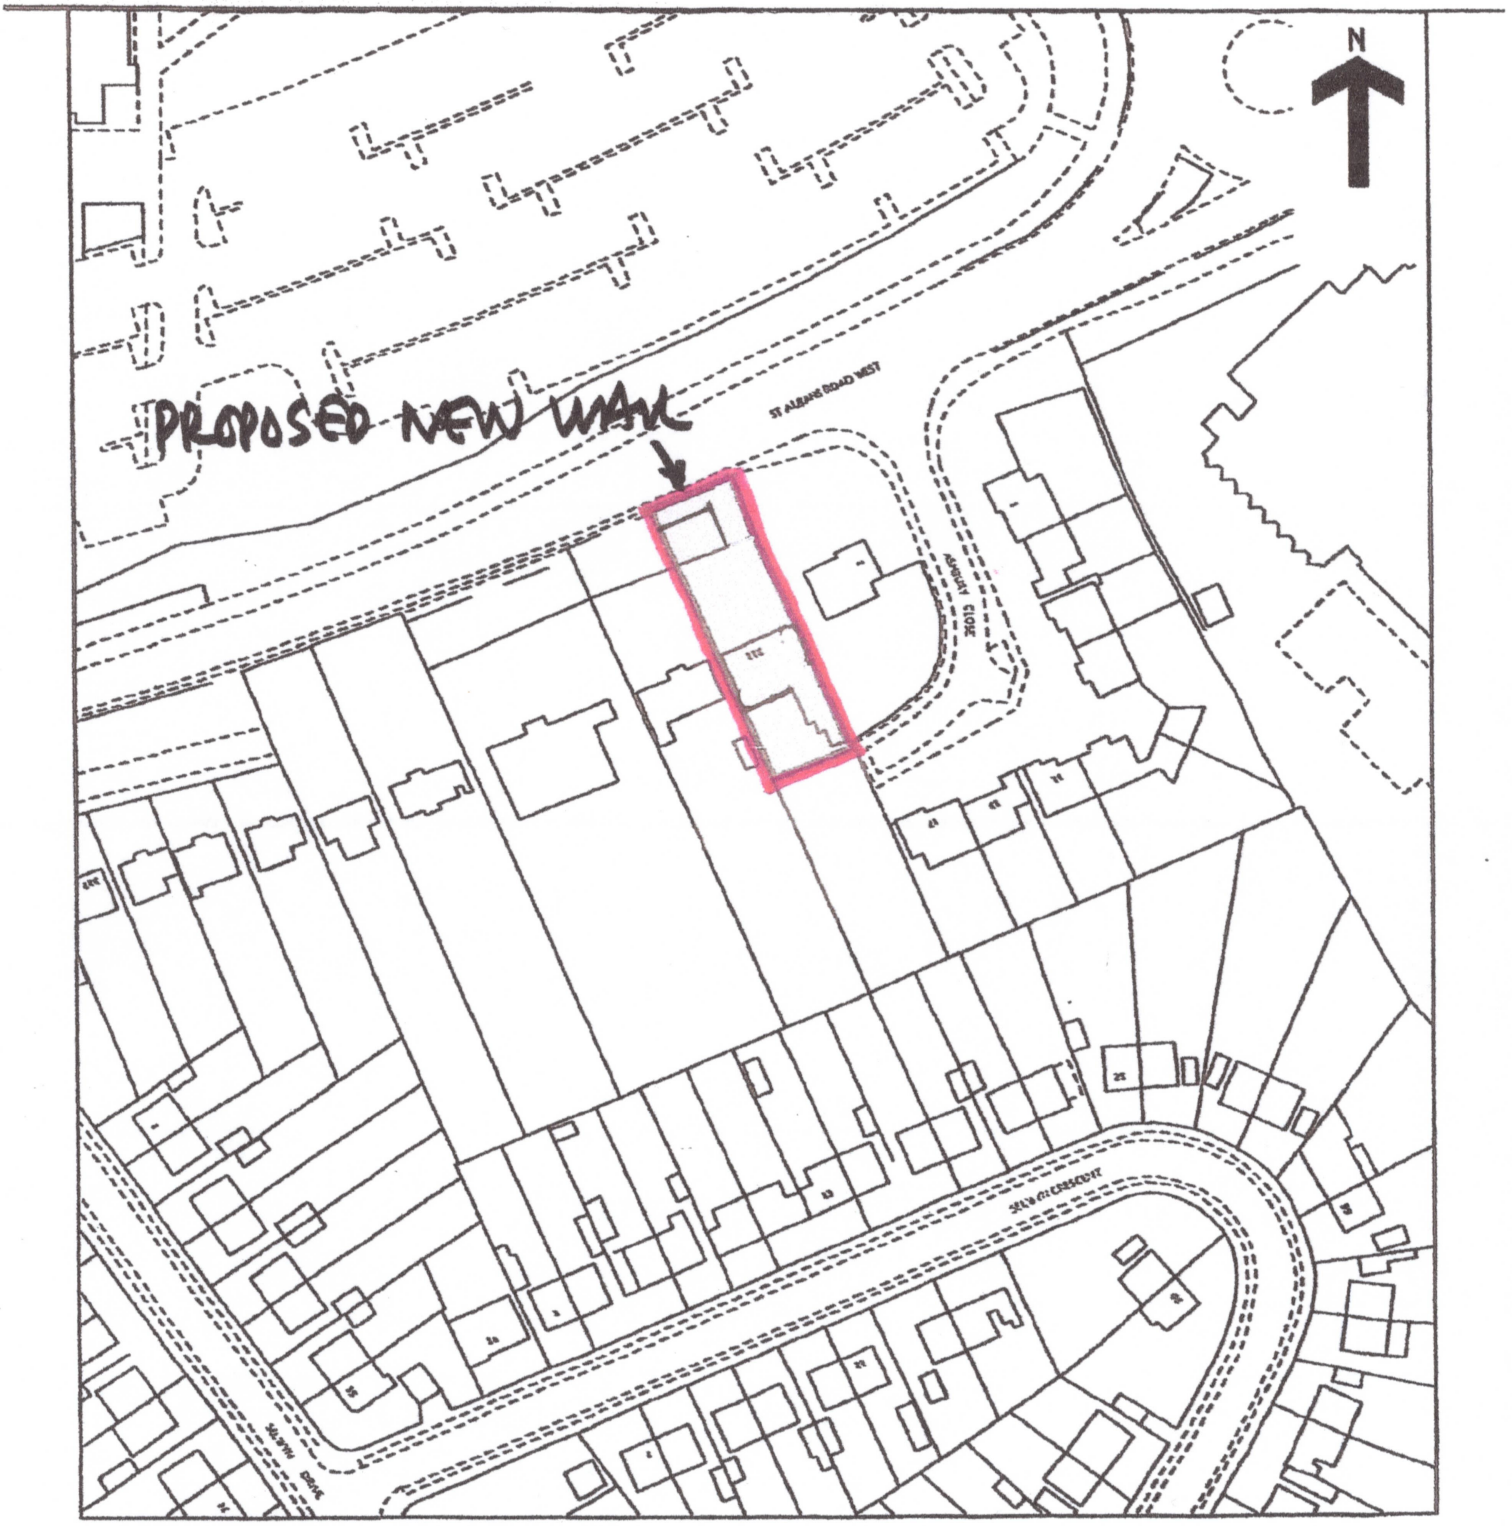

SCALE 1:1250

311 ST ALBANS ROAD WEST. HATFIELD.

AL10 9RJ