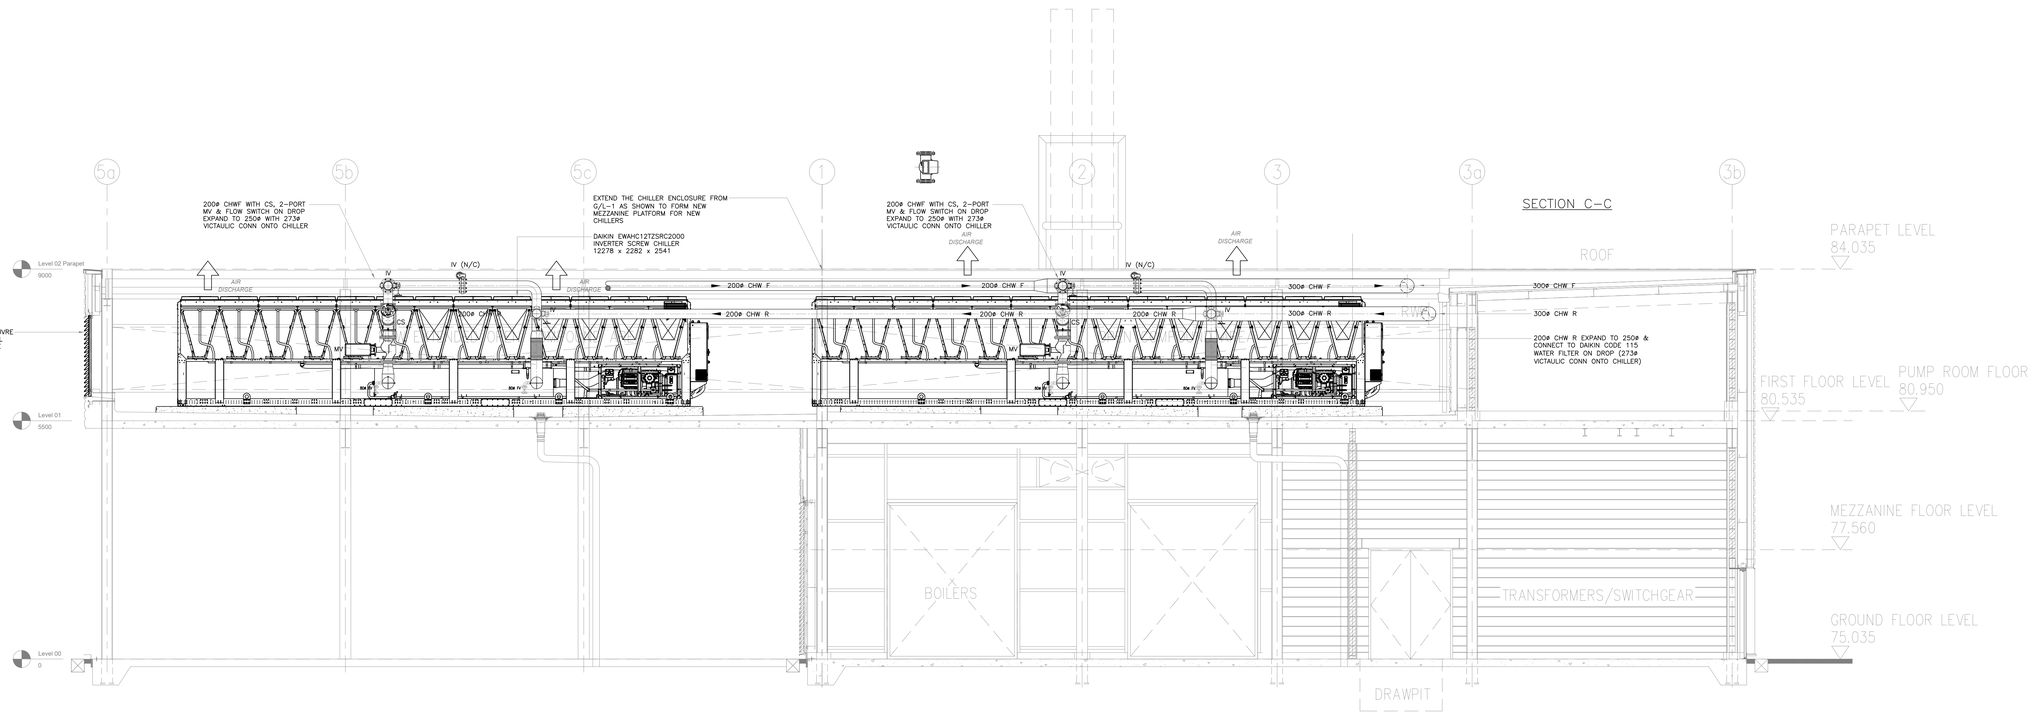


DO NOT SCALE FROM THIS DRAWING IN EITHER PAPER OR DIGITAL FORM.

| | | |
|---|---|---|
| | | |
| | | |
| | | |
| | | |
| xx | xx | xx |
| Revision | Date | Details |


Michael Popper Associates LLP t/a Ingine
Consulting Building Services Engineers

Unit B
75 South Western Road
Twickenham Middlesex
TW1 1LG

Telephone 020 8892 7947
info@ingine.co.uk
www.ingine.co.uk


| | |
|---|---|
| Project | ESAI CHILLER REPLACEMENT, HATFIELD |
| Drawing Title | ROOF SECTION C–C – DAIKIN CHILLER OPTION |

| Scale | Drawing by | Checked |
|---|---|---|
| 1:50@A0 | JJ | xx |
| **Date** | **Drawing No** | **Revision** |
| 15.09.23 | M SK04 | P2 |

INGINE