the design buro
chartered architects

gunnery house
gunnery terrace
leamington spa
CV32 5PE
t:01926 436040
f:01926 436050
e:office@designburo.co.uk

revisions

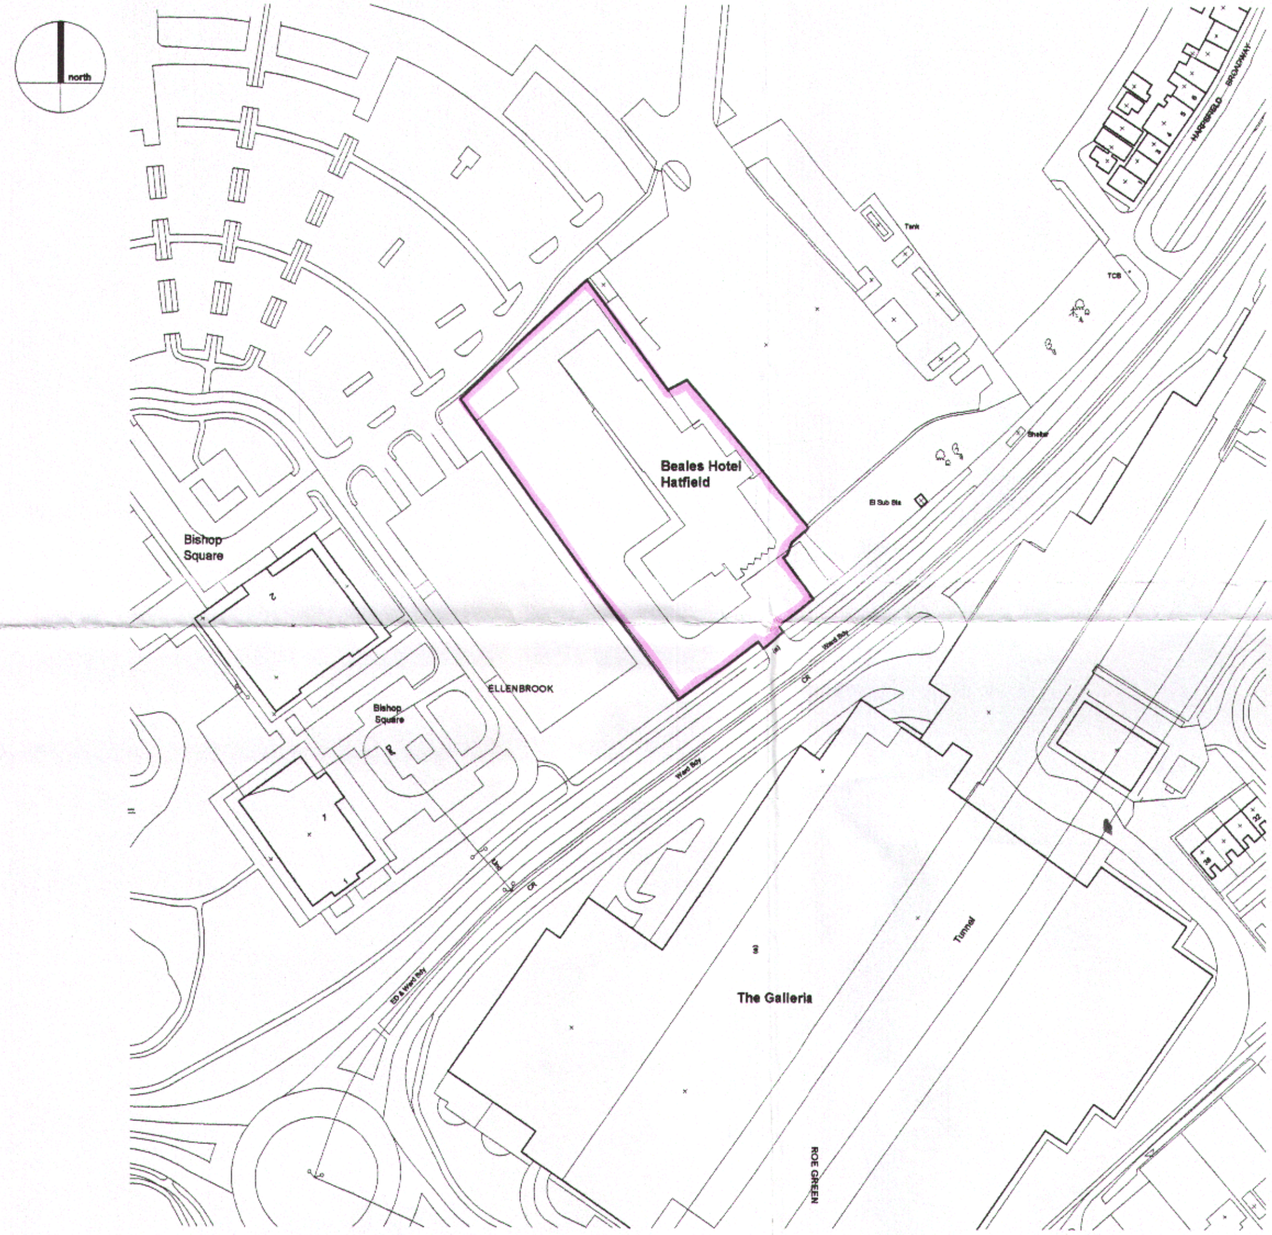

PLANNING DEPARTMENT
OFFICE COPY
16 SEP 2010
-2010/2070

PLANNING

Beales Hotels
Extension to Beales Hotel, Hatfield

Location Plan

scale 1:1250 **A05.229.P.001**
drawn AW checked JP date 10/05

© the copyright of this drawing is vested with The Design Buro and must not be copied or reproduced without written consent. scaled dimensions cannot be relied upon. contractors/specialists must use actual site dimensions.