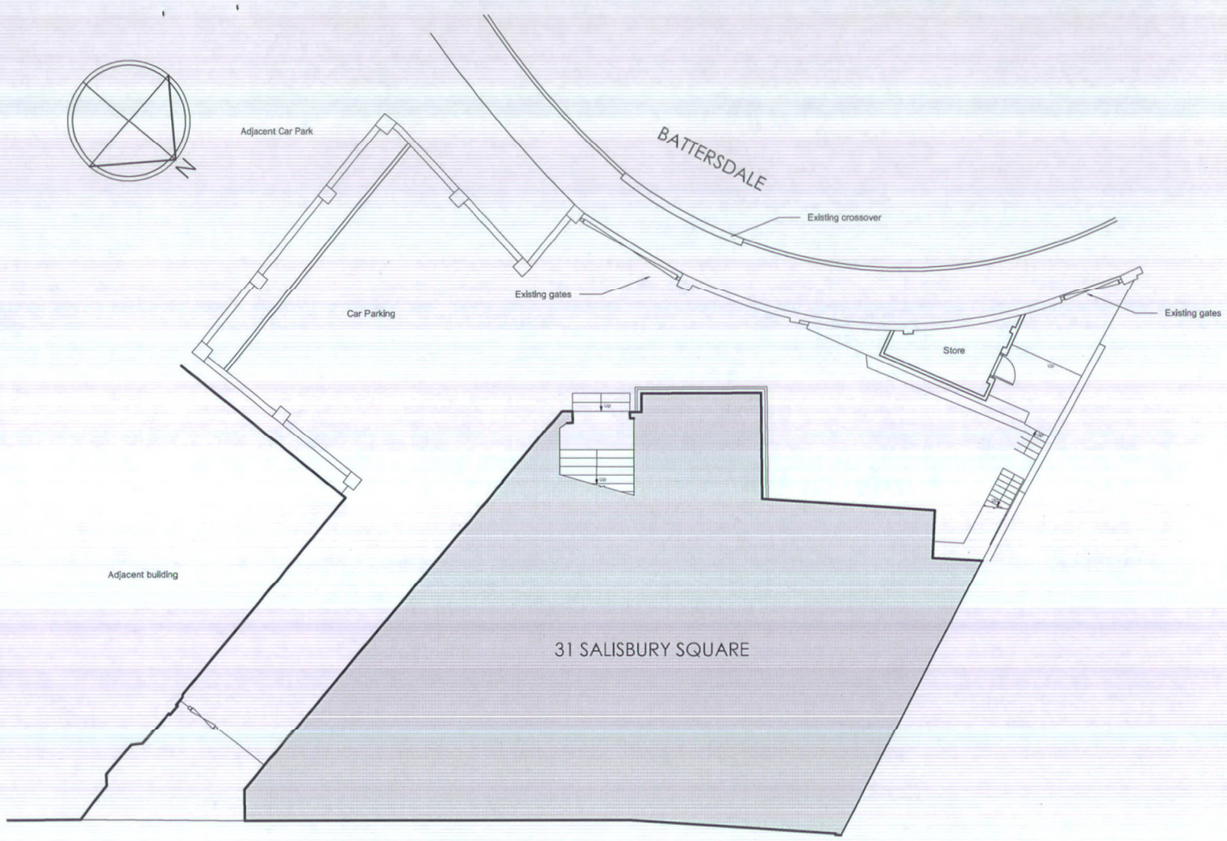

SALISBURY SQUARE

Site Plan scale 1:100

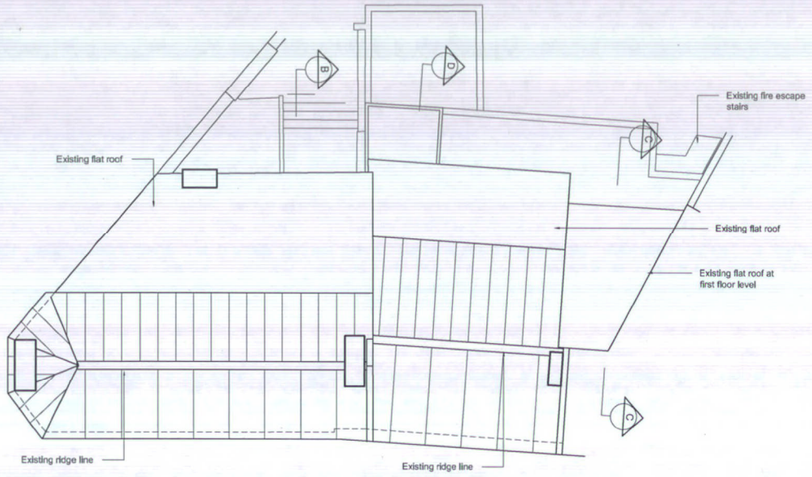

Roof Plan scale 1:100

This drawing is a print and must not be scaled from without making reference to the accompanying scale bar. Any queries regarding dimensions must be taken up with BBR Architects. All dimensions of existing buildings to be verified on site.

This drawing is the copyright of BBR Architects and shall not be in any way used or reproduced without their prior written consent.

Scale bar (m) 1:50

0 1 2 3 4 5

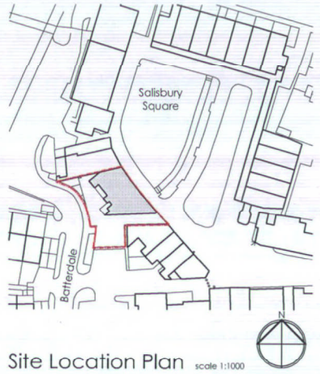

Site Location Plan scale 1:1000

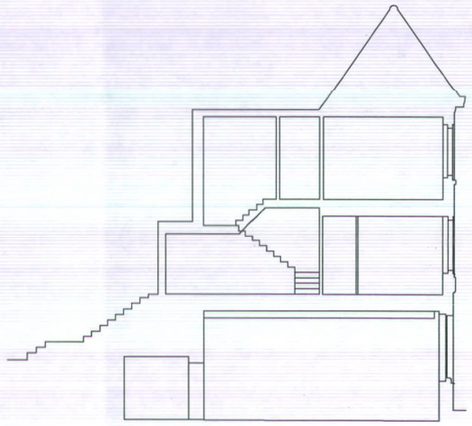

Existing Section BB scale 1:100

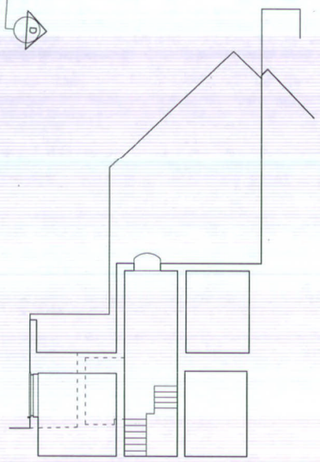

Existing Section CC scale 1:100

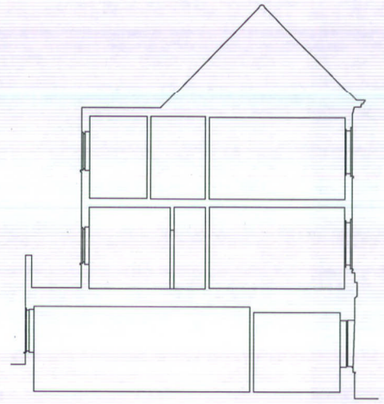

Existing Section DD scale 1:100

Existing North-East Elevation
(from Salisbury Square) scale 1:100

Existing South Elevation
(from car park) scale 1:100

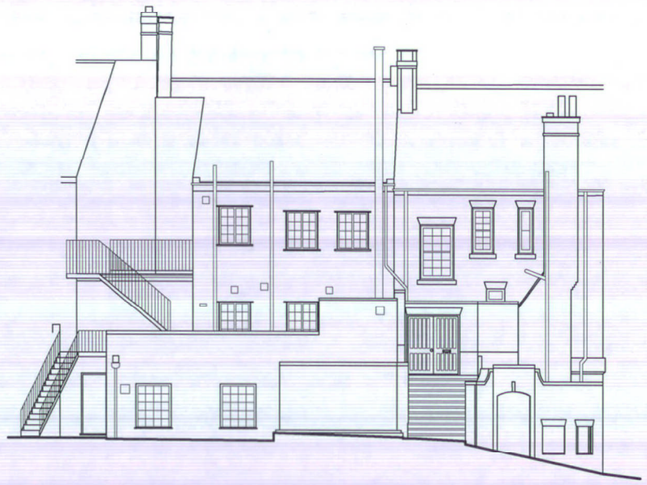

Existing South-West Elevation
(from Batterdale) scale 1:100

REV	DATE	NOTE	BY
-	-	-	-

FOR PLANNING

bbr

bbr architects
merchant house
22 bancroft
hitchin
hertfordshire
sg5 1jw
telephone: 01462 420800
e-mail: info@bbr-architects.co.uk
www.bbr-architects.co.uk

CONTRACT

Refurbishment & Conversion of
31 Salisbury Square
Hatfield
AL9 5JD

DRAWING TITLE

Existing Site Plan, Roof Plan,
Elevations & Sections

SCALE	1:100 @ A1	DRAWING NUMBER	REVISION
DATE	May 2015	P11	-
DRAWN	rda		CHECKED BY
JOB NUMBER	14699		