do not scale from drawings - for planning use only

(P1297/14/A) block plan @ 1:200 date: 04.02.20

a: second parking space shown to planner comment. date: 01.05.20

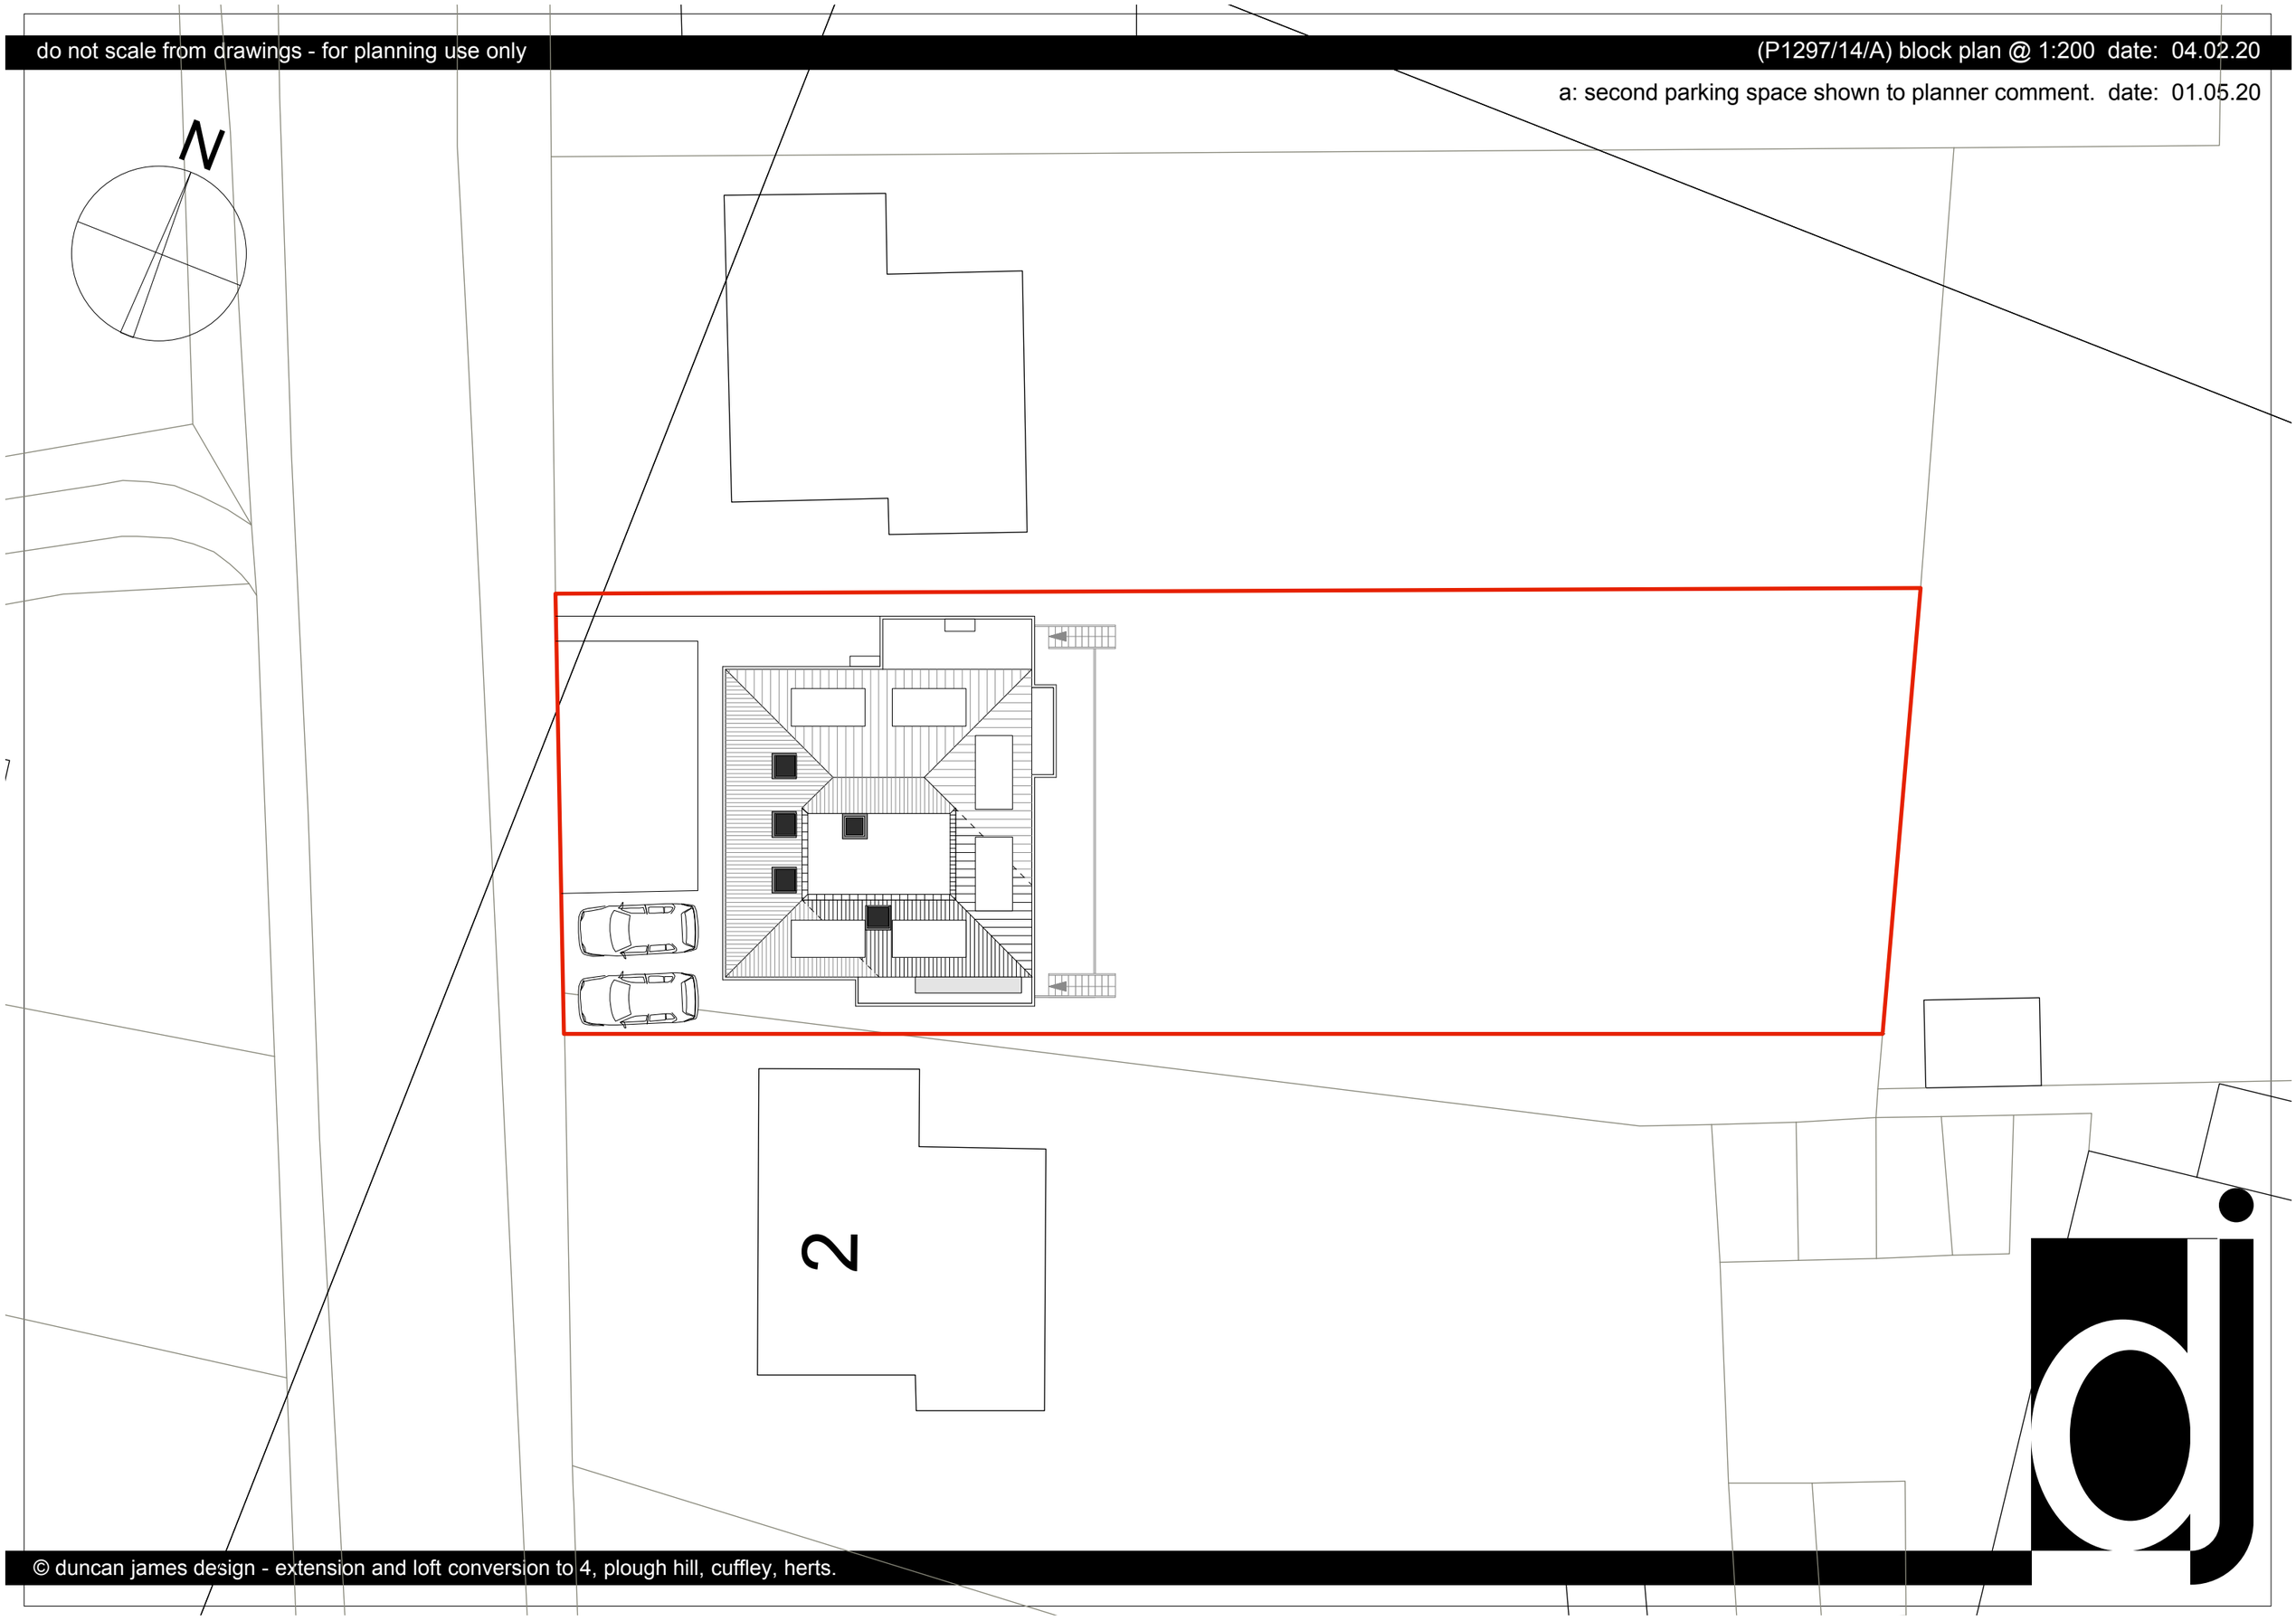

© duncan james design - extension and loft conversion to 4, plough hill, cuffley, herts.