(P1297/14/D) block plan @ 1:200 date: 04.02.20

d: bedroom dormer enlarged. date: 09.06.21

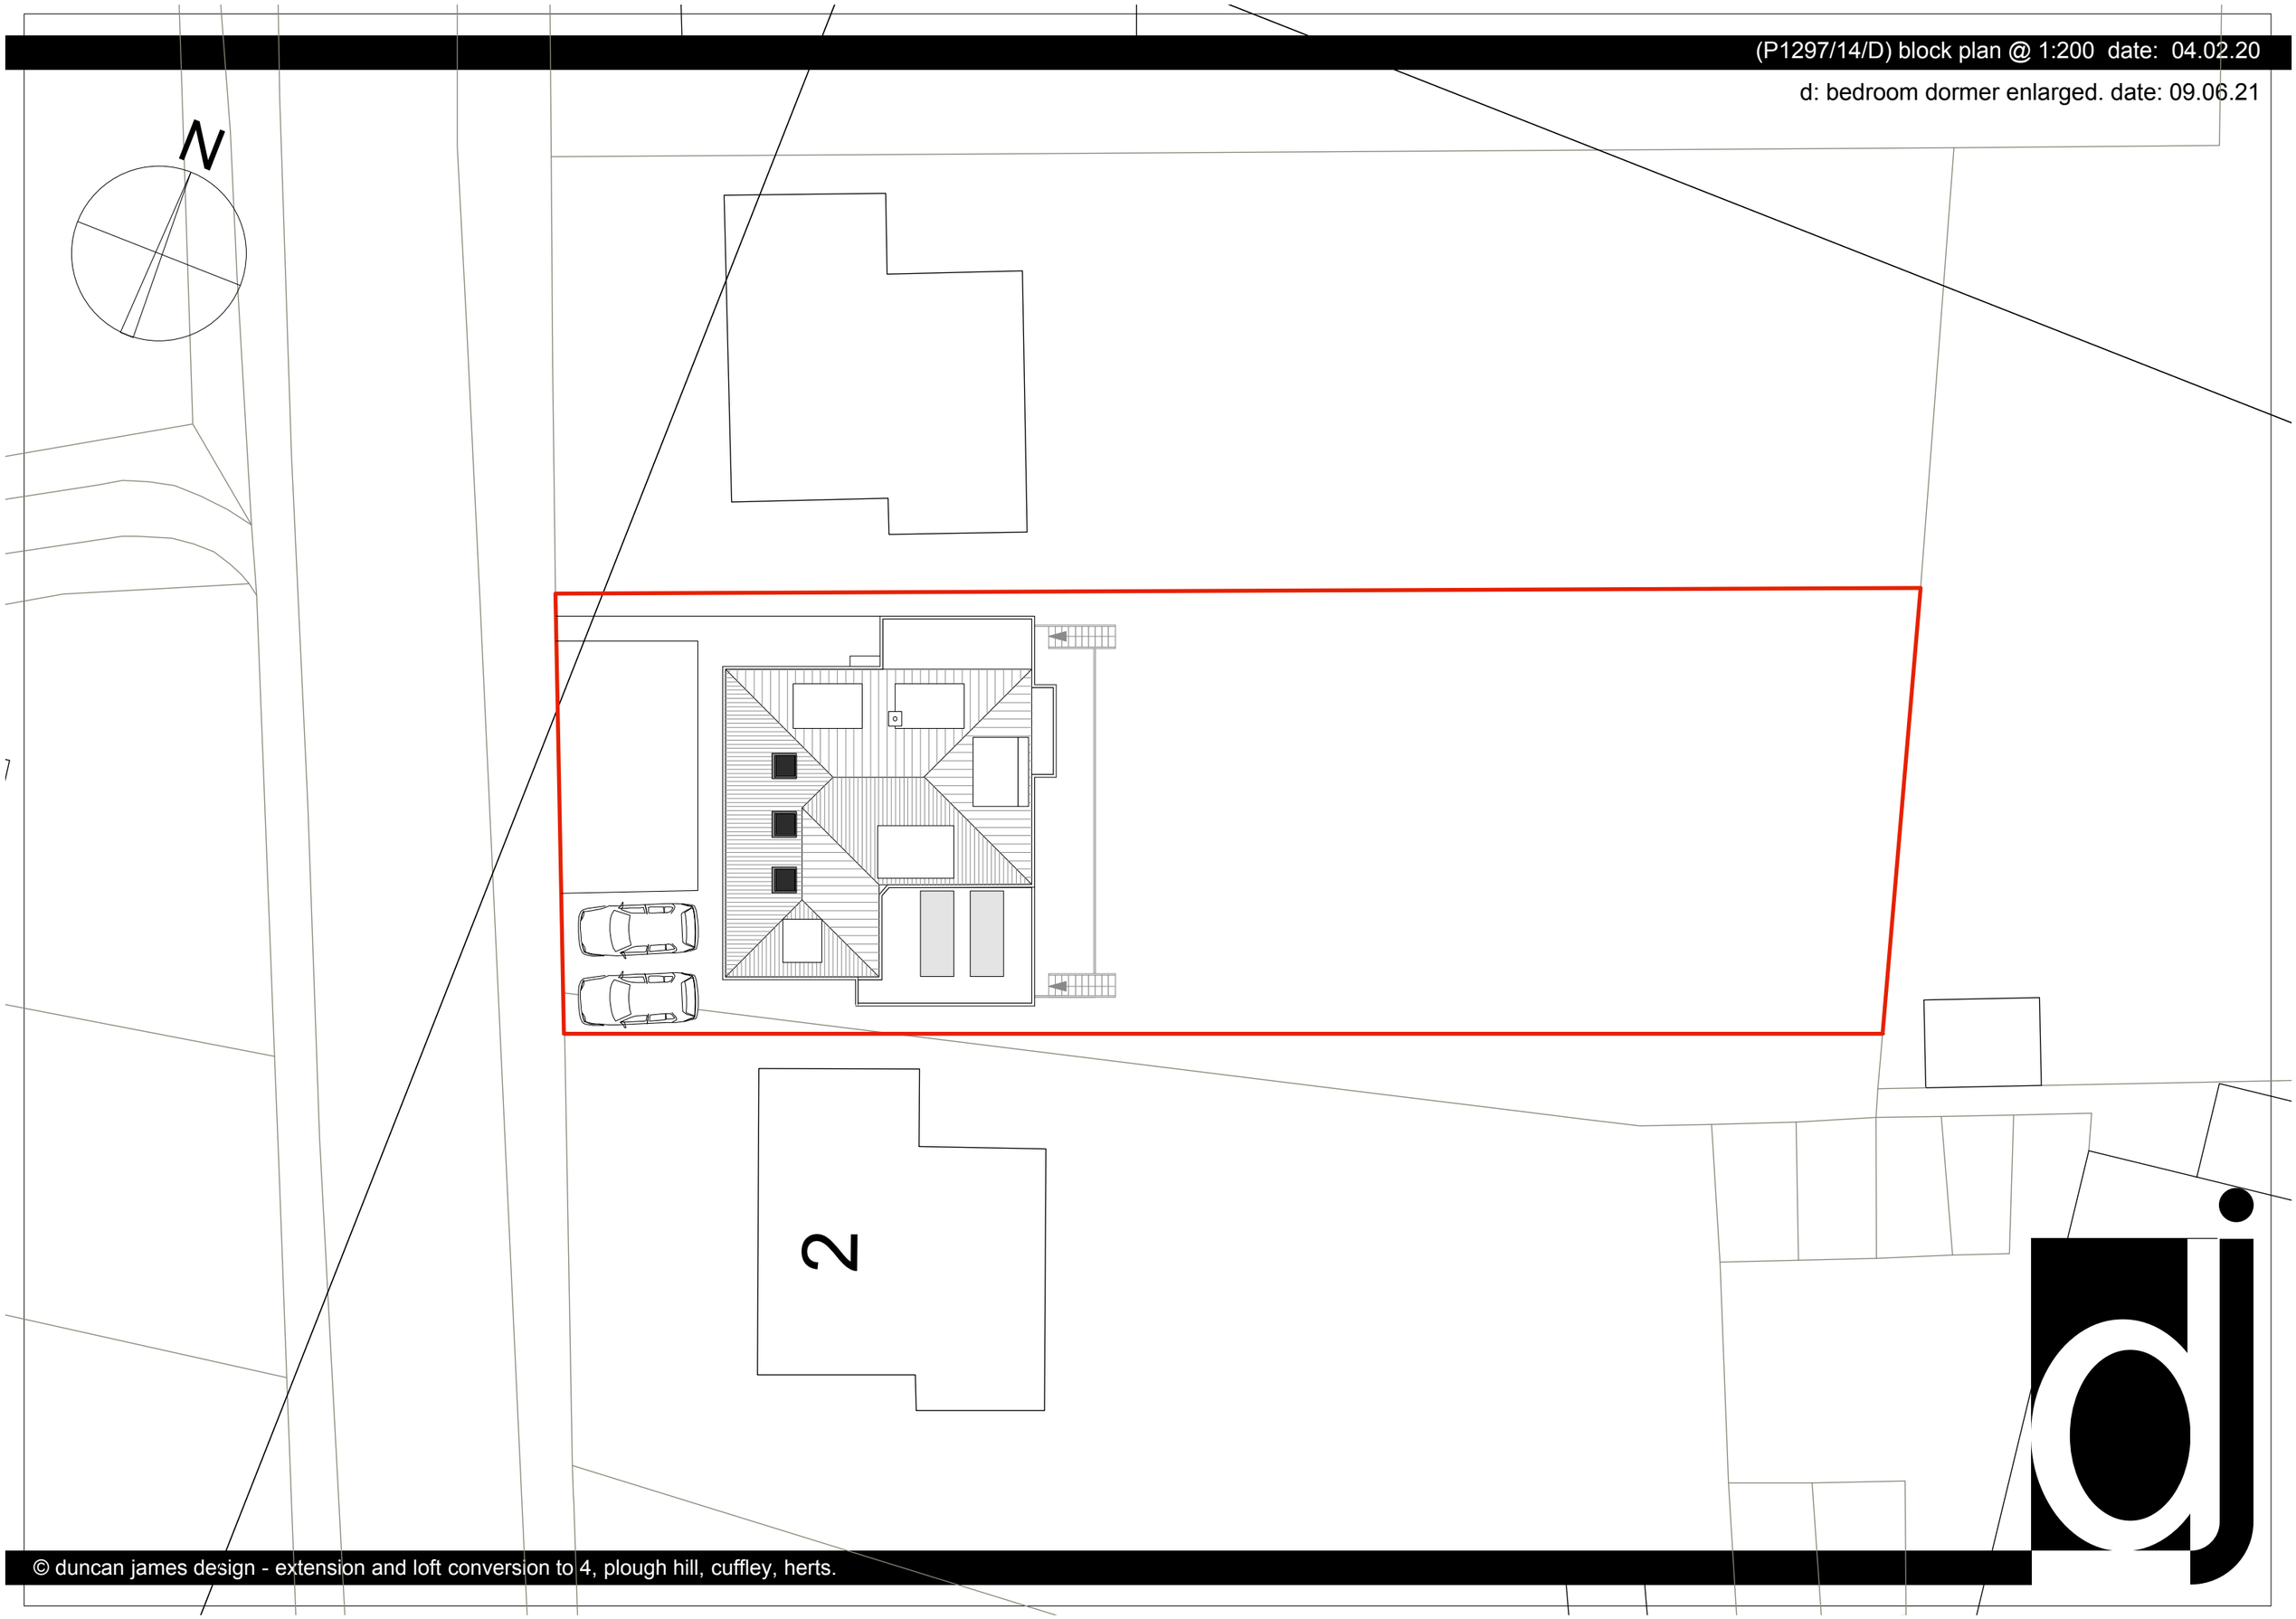

© duncan james design - extension and loft conversion to 4, plough hill, cuffley, herts.