(P1297/14/E) block plan @ 1:200 date: 04.02.20

e: amendments to client discussion with PO. date: 06.09.21

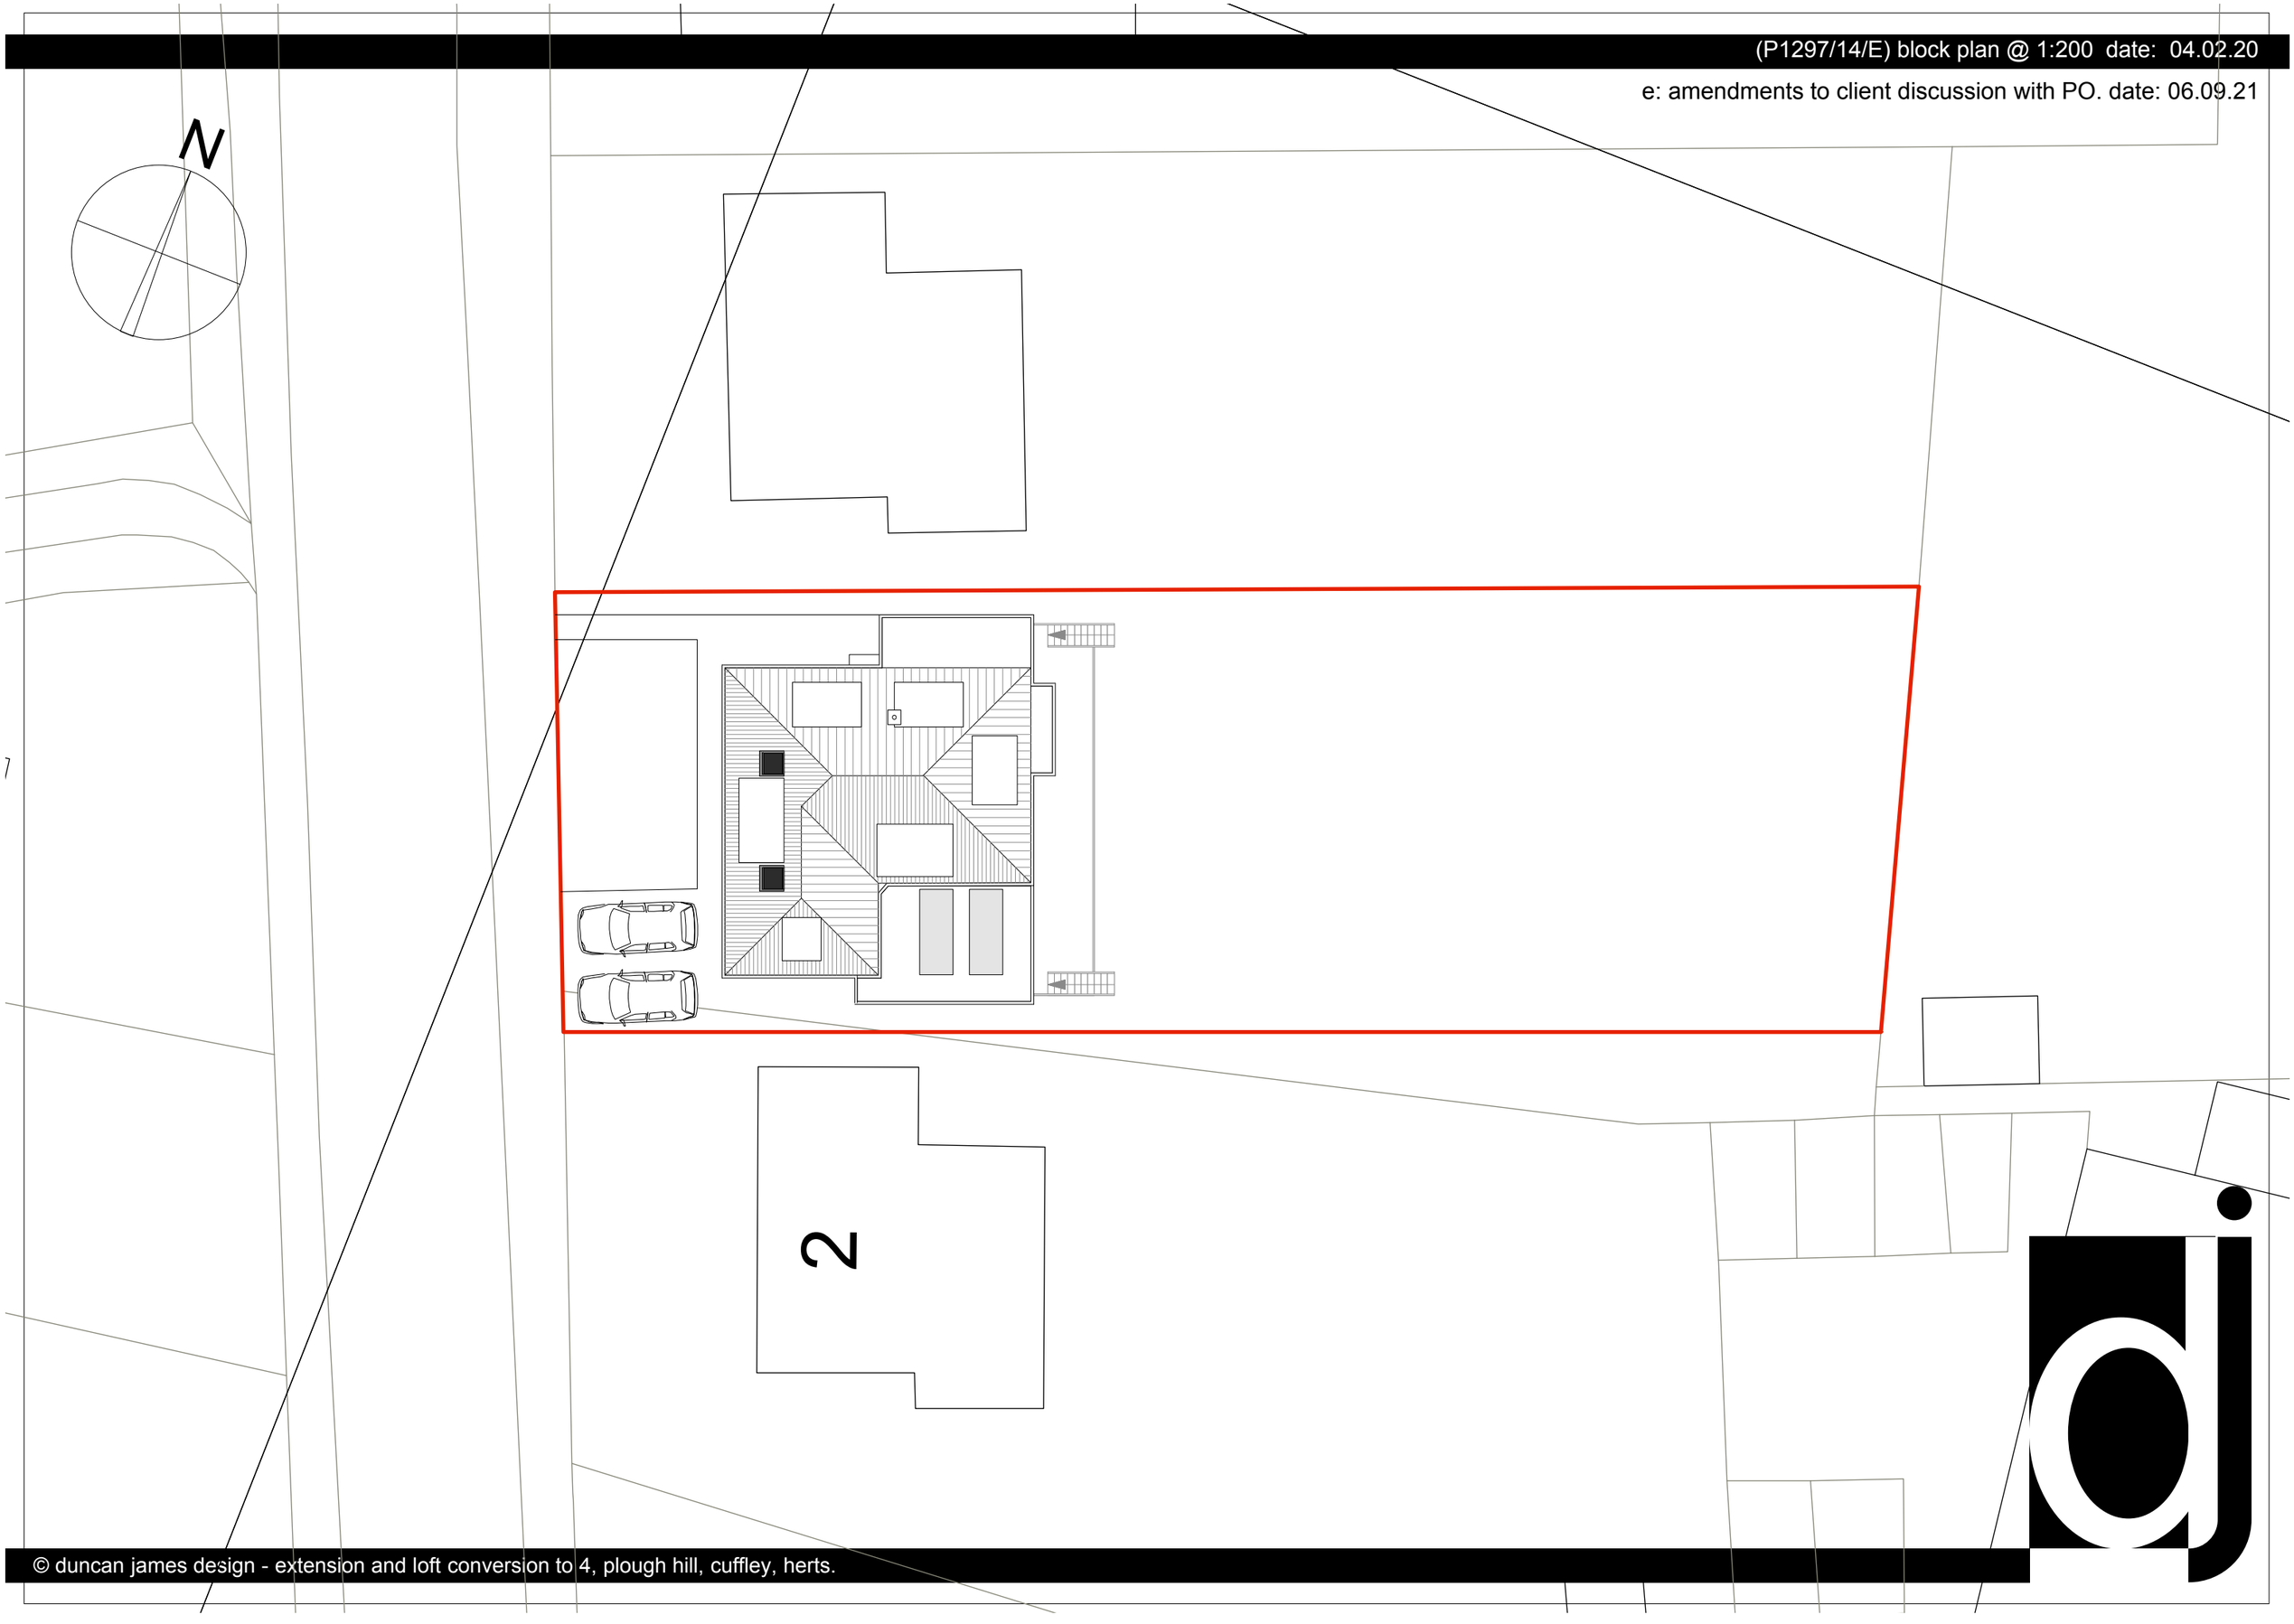

© duncan james design - extension and loft conversion to 4, plough hill, cuffley, herts.