LUMINAIRE SCHEDULE

Symbol	Label	Qty	Catalog Number	Description	Lamp	Watts
	A1	5	DSX1.2.LA114.AY	D-Series 1 Luminaire	LED C.11000LM-4000K	105
	A2	1	DSX1.2.LA114.AY	D-Series 1 Luminaire	LED C.11000LM-4000K	210

STATISTICS

Description	Symbol	Avg	Min	Min/Avg
Car Park	+	16 lux	3 lux	0.19

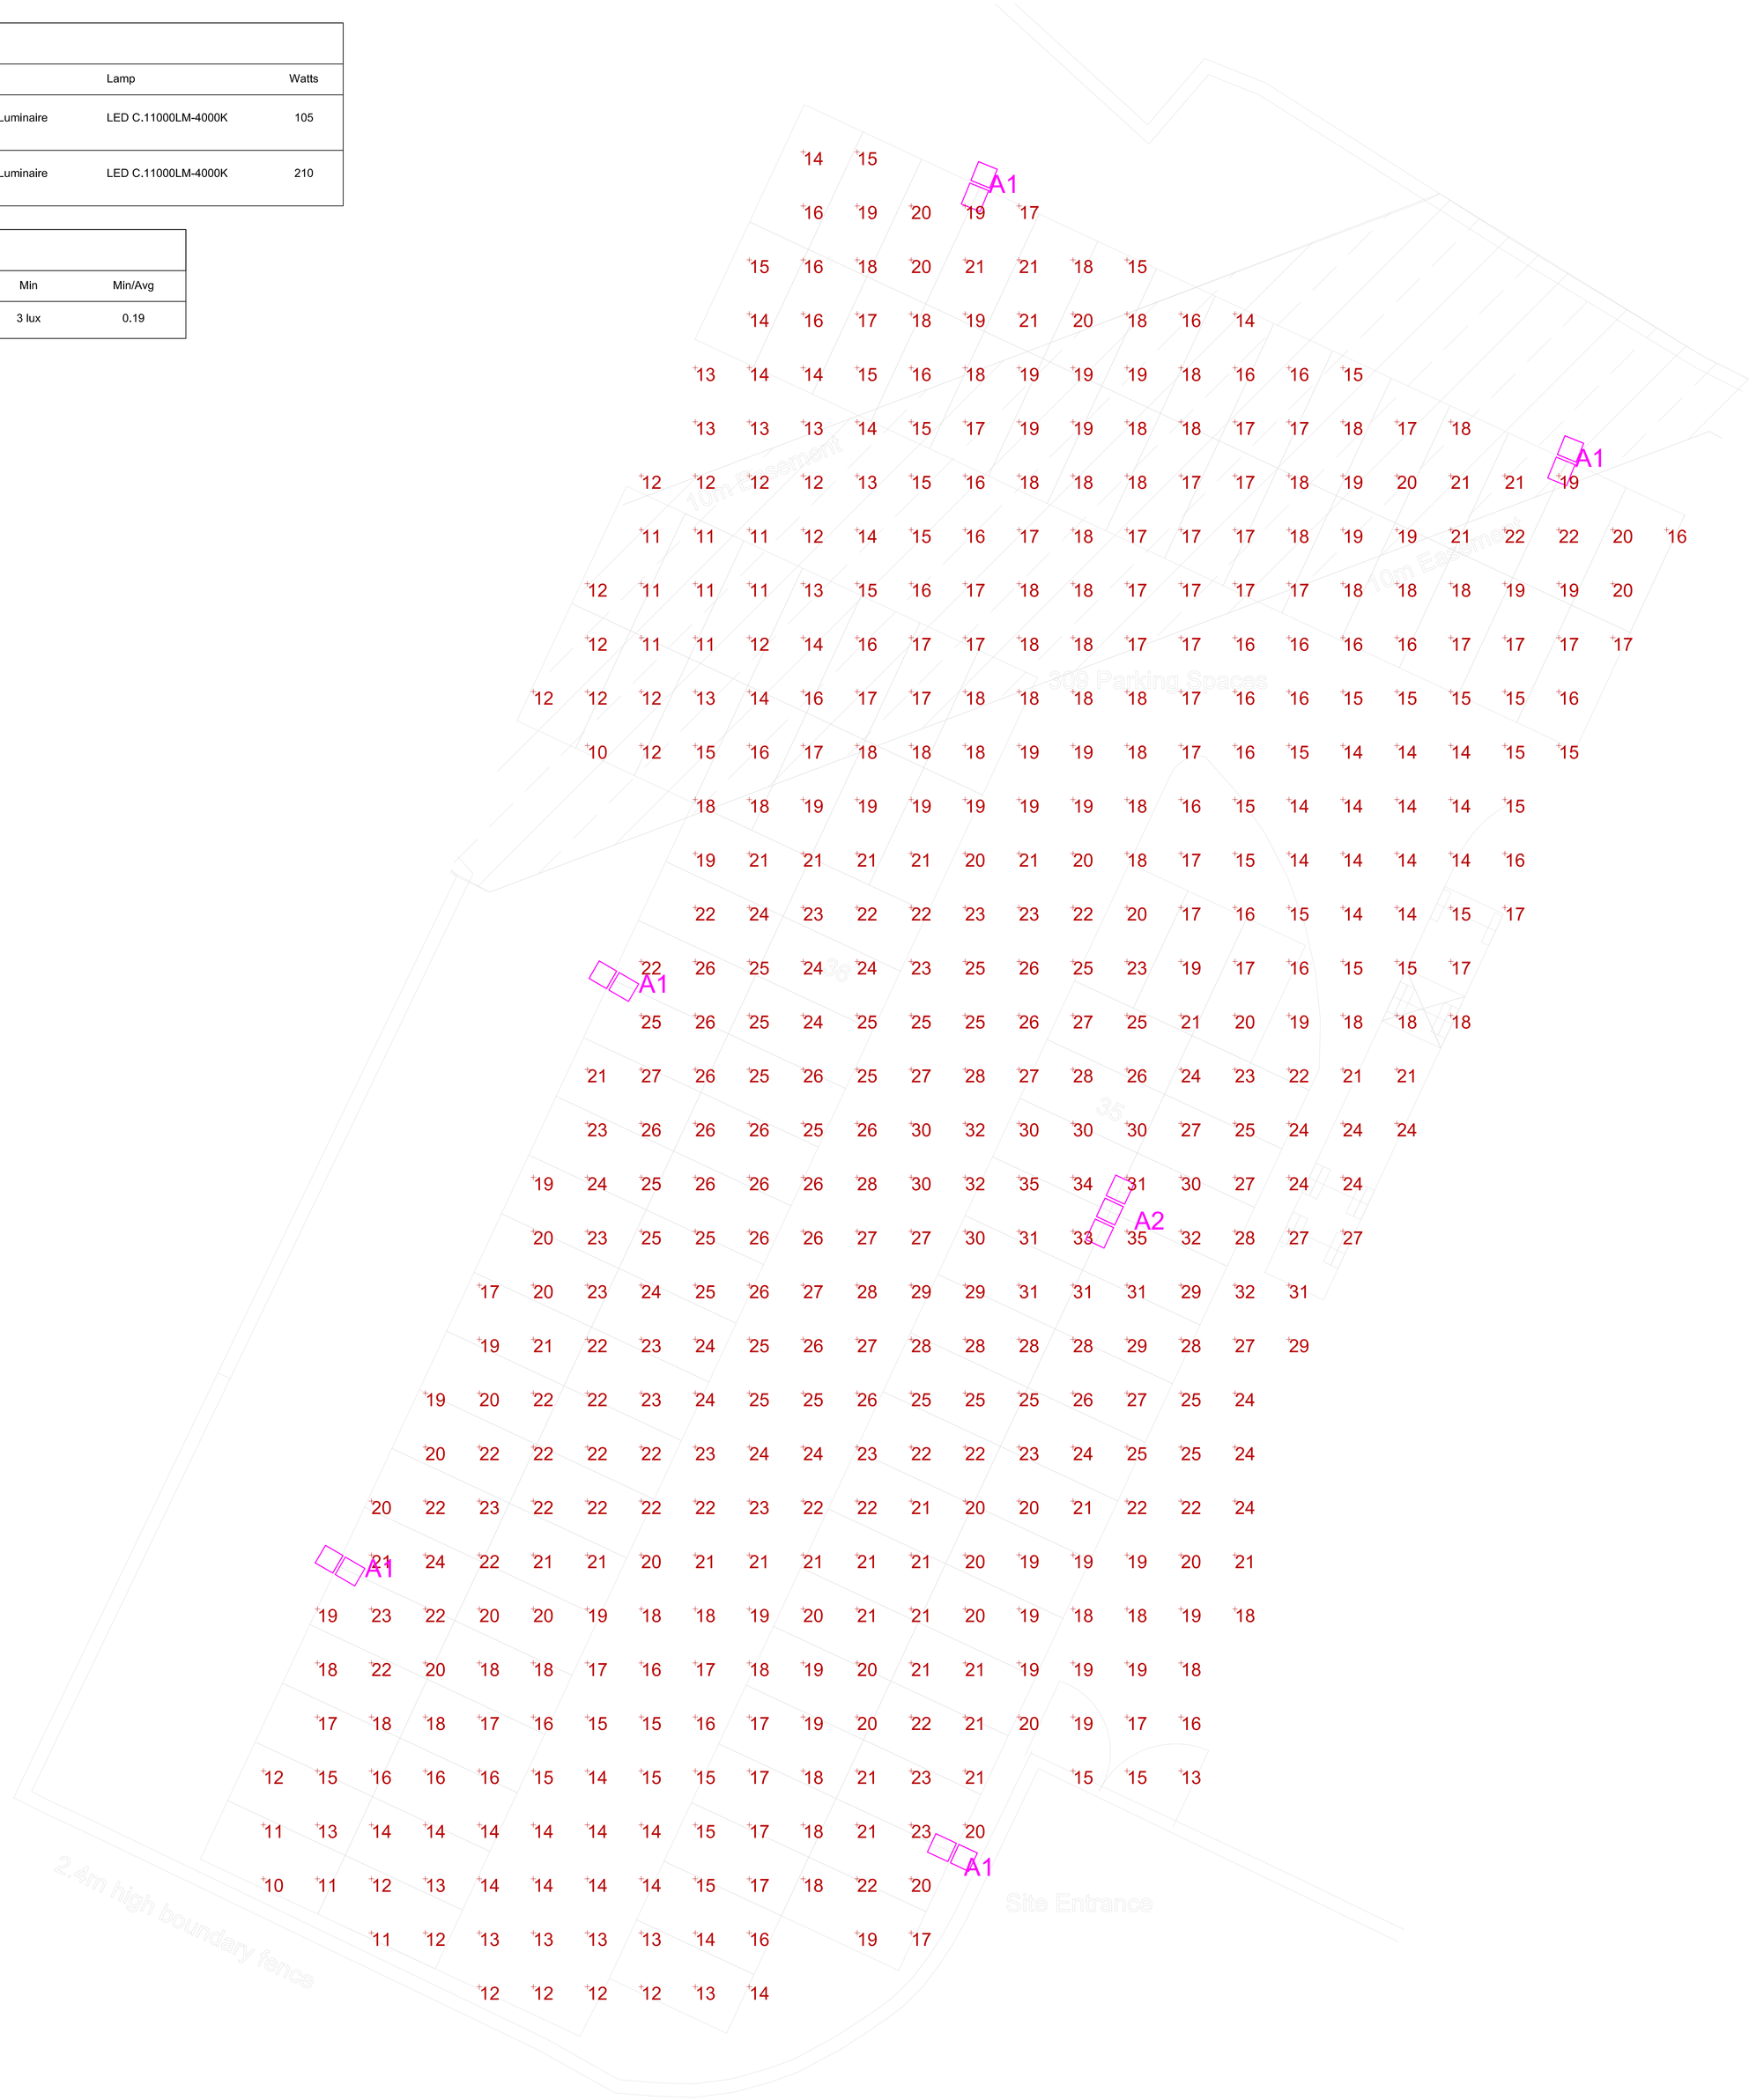

THIS DRAWING IS CONFIDENTIAL AND MAY NOT BE USED, COPIED OR DISCLOSED TO ANYONE WITHOUT PERMISSION OF SPIE LTD

DO NOT SCALE OFF THIS DRAWING

DRAWING STAGE DEFINITIONS (BSRIA BG6/2014)

STAGE 2 CONCEPT DRAWING
STAGE 3B DEVELOPED DESIGN DRAWING
STAGE 4A TECHNICAL DESIGN DRAWING
STAGE 4B COORDINATED WORKING DRAWING
STAGE 5 INSTALLATION DRAWING/RECORD DRAWING

For full definitions refer to BSRIA BG6/2014 Table 1

Rev	Description	Drawn	Date
P03	TEMPORARY CAR PARK LIGHTING	RJH	05/11/18
P02	UPDATED ARCHITECTURAL LAYOUT	RJH	27/09/18
P01	FOR PLANNING	RJH	26/09/18

CODE	SUITABILITY DESCRIPTION
S0	WORK IN PROGRESS

STAGE	PURPOSE OF ISSUE
2	FOR PLANNING

SPIE Building Services Midlands, Wales and West
Second Floor, Unit 1B, Stratford Court, Cranmore Boulevard, B90 4QT, United Kingdom

PROJECT
HATFIELD BUSINESS PARK PLOT 5610

TITLE
EXTERNAL LIGHTING LAYOUT

CLIENT
ARLINGTON

DRAWN BY	CHECKED BY	DATE
RJH	RJB	SEPT 2018

SCALE (@A0)	PROJECT NUMBER
1:100	

DRAWING NUMBER	REV
P5610-SPIE-XX-XX-DR-X-3000	P03