© COPYRIGHT MANNING ELLIOTT PARTNERSHIP 2015.

THIS DRAWING IS THE PROPERTY OF MANNING ELLIOTT PARTNERSHIP. IT MUST NOT BE COPIED OR REPRODUCED OR DISCLOSED TO ANYONE WITHOUT PERMISSION.

ANY DISCREPANCIES TO BE REPORTED TO MANNING ELLIOTT PARTNERSHIP.

REVISIONS:

Revision A	JE	10.06.15
Disclaimer amended and scale bar added.		

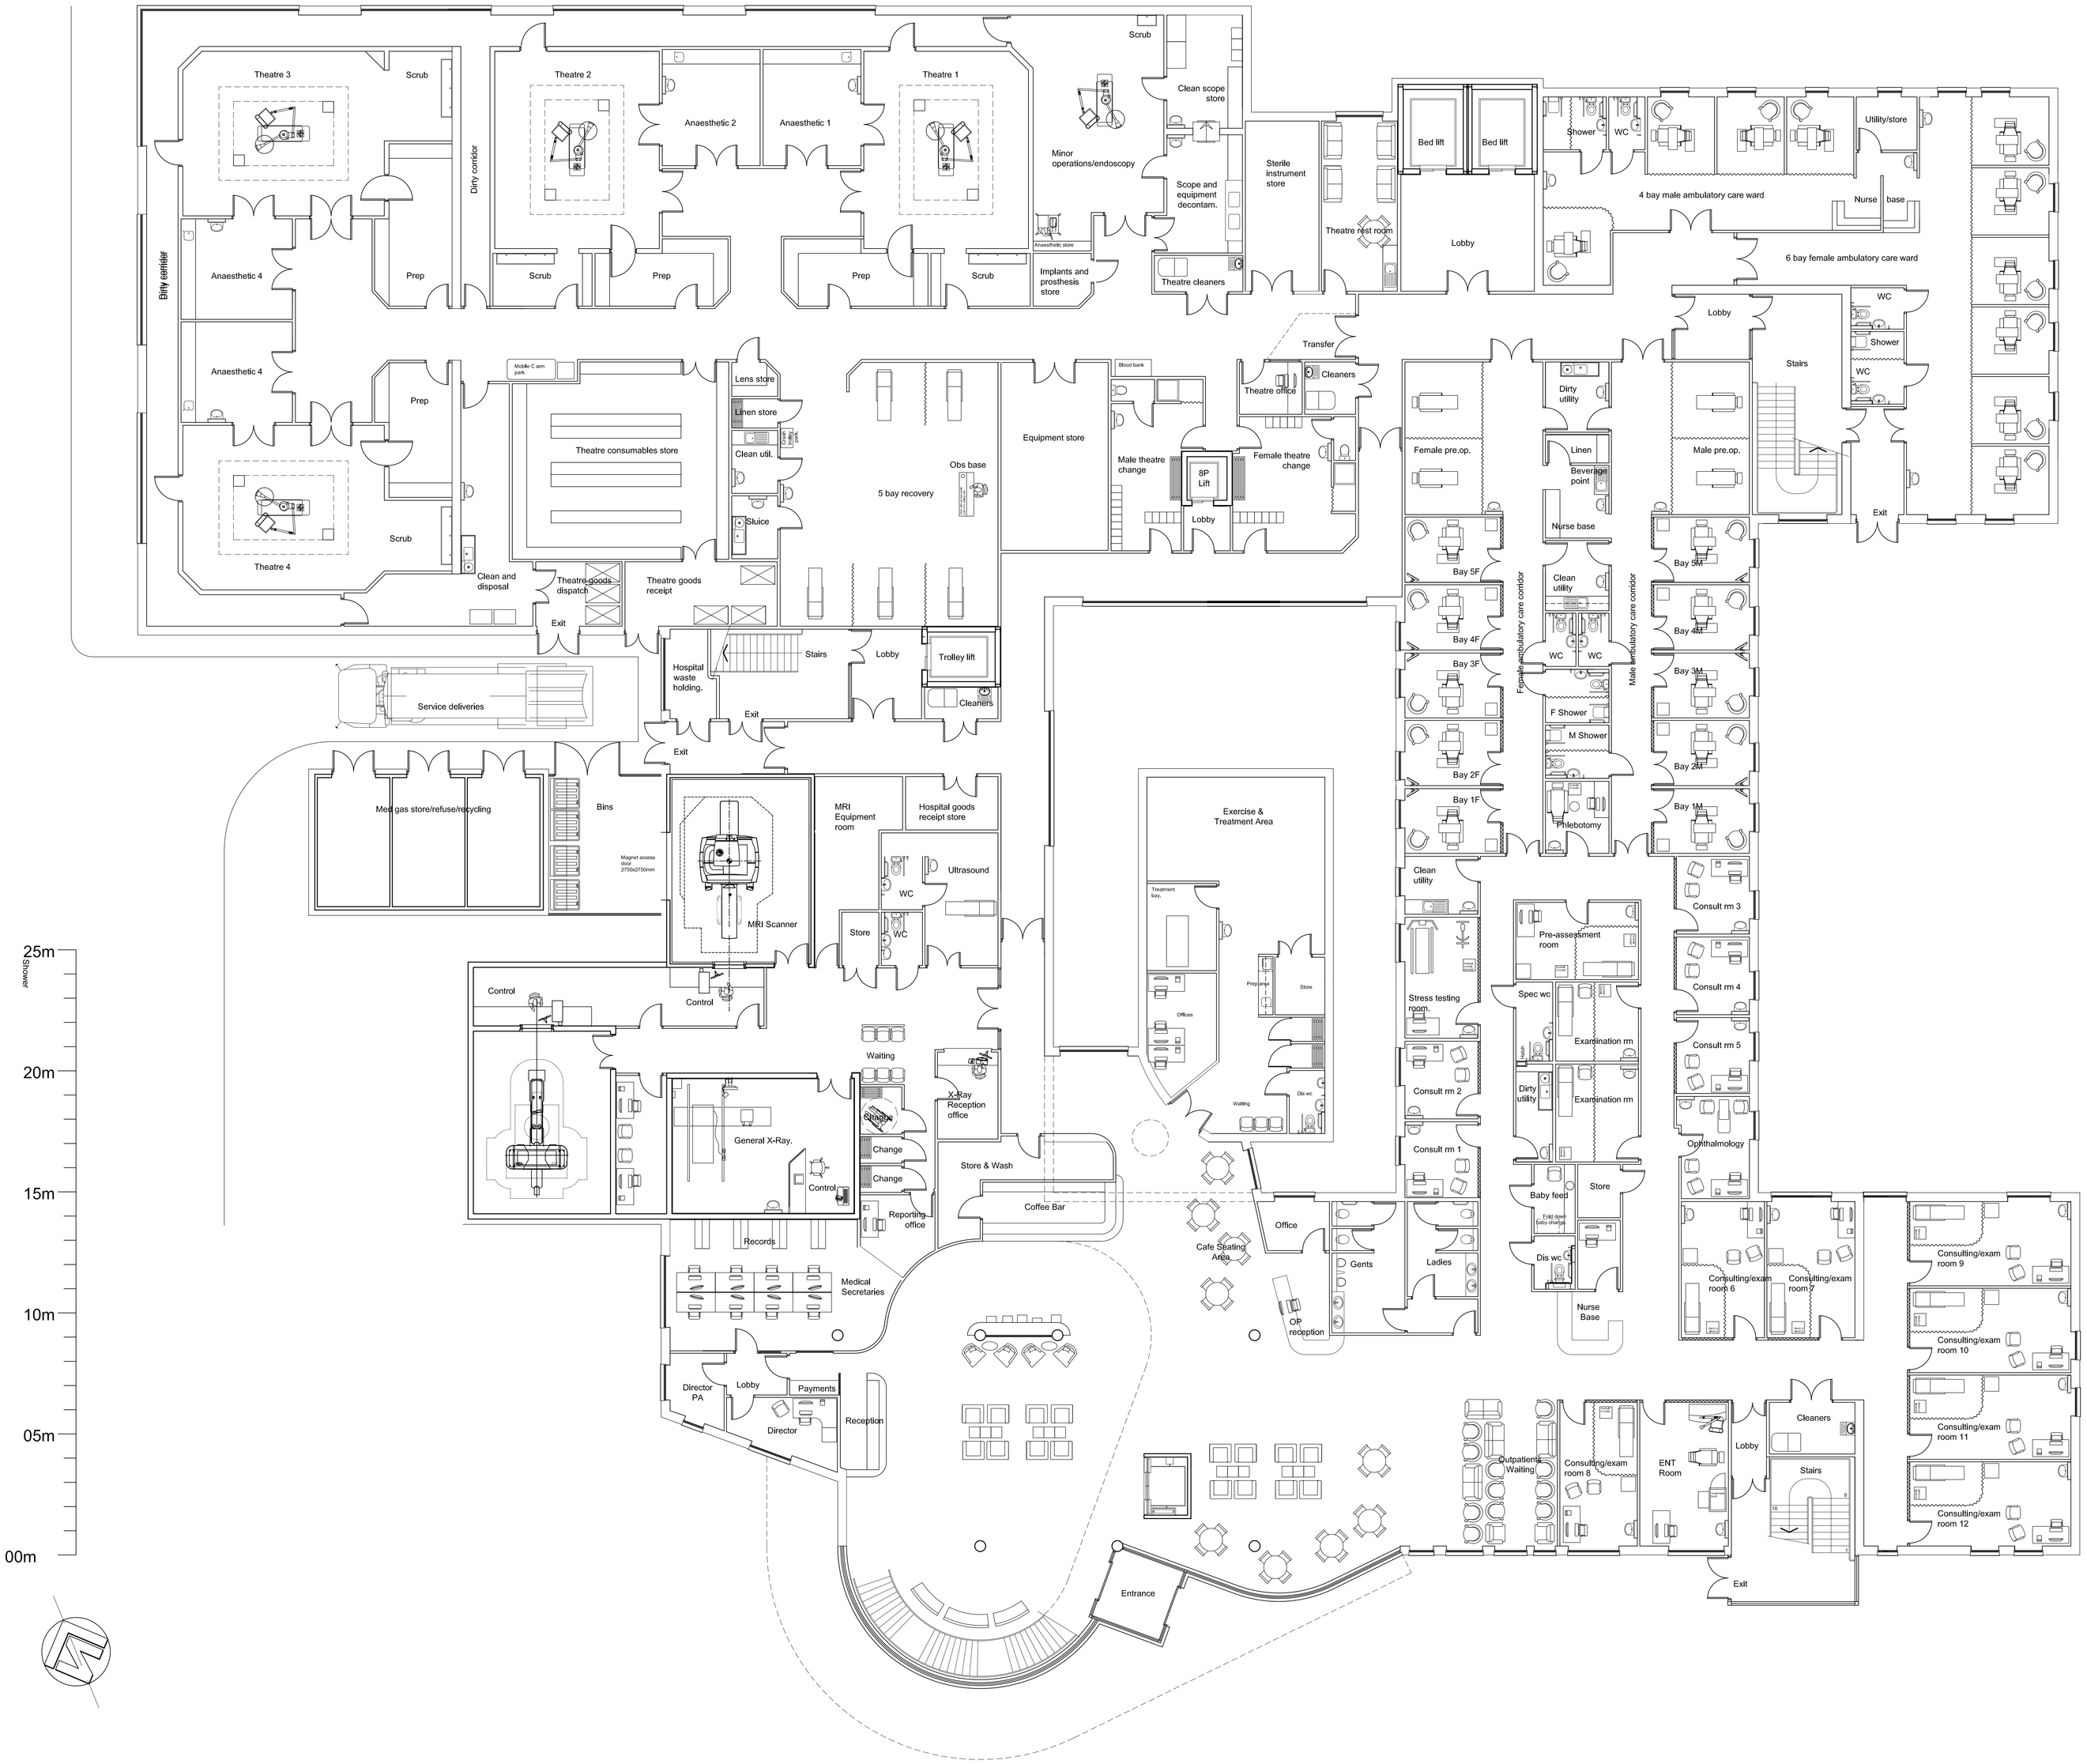

MANNINGELLIOTT PARTNERSHIP

Chartered Architects & Designers

Morwill House, Suite 2
Lowther Road, Penrith
Cumbria CA11 9BN

t: 01768 868 800
e: post@manning-elliott.co.uk
w: manning-elliott.co.uk

project title:
ONE HATFIELD
Proposed Healthcare Facility
Hatfield Business Park
Hatfield Avenue, Hatfield

drawing title:
Ground Floor Plan
Phase 2

issue stage:
Planning Drawings

date:	drawn:	scale @ A0:
Feb 2015	GLS	1:100

drawing number:	revision:
10-05- PL 304	A