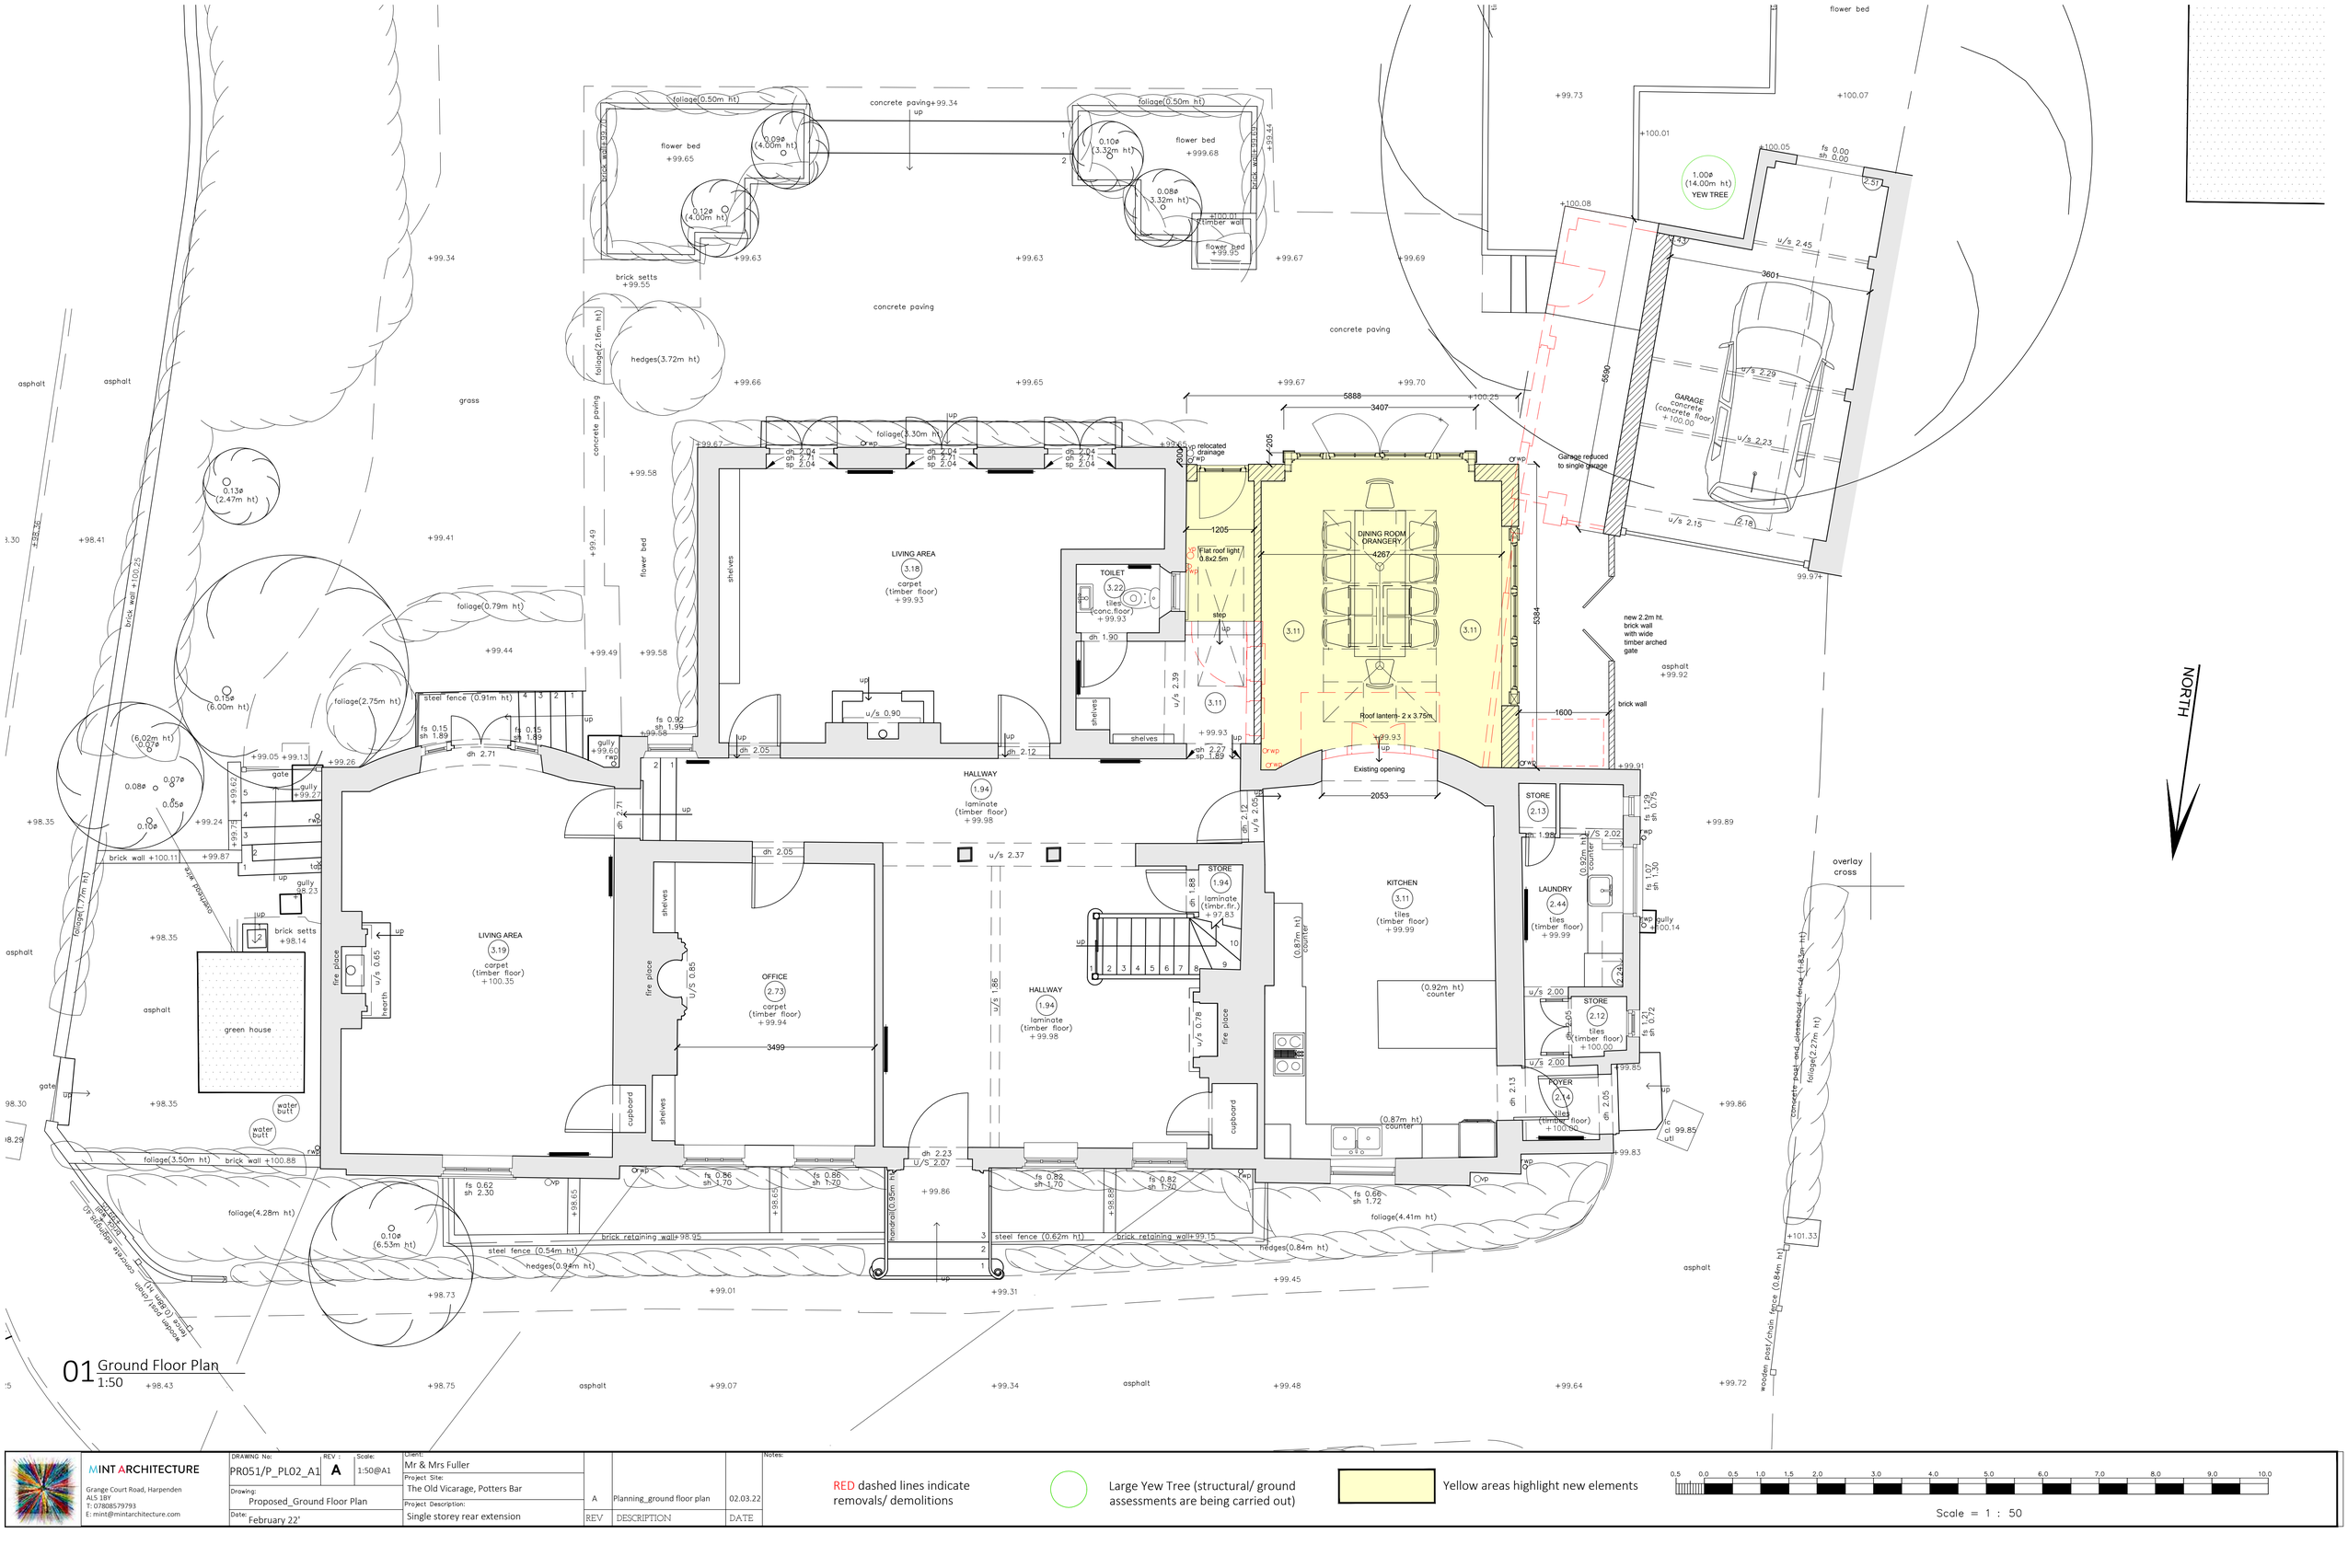

01 Ground Floor Plan
1:50

MINT ARCHITECTURE Grange Court Road, Harpenden AL5 1BY T: 07808579793 E: mint@mintarchitecture.com	DRAWING No: PR051/P_PL02_A1	REV : A	Scale: 1:50@A1	Client: Mr & Mrs Fuller			Notes:
	Drawing: Proposed_Ground Floor Plan			Project Site: The Old Vicarage, Potters Bar			
	Date: February 22'			Project Description: Single storey rear extension	A	Planning_ground floor plan	02.03.22
					REV	DESCRIPTION	DATE

RED dashed lines indicate removals/ demolitions

Large Yew Tree (structural/ ground assessments are being carried out)

Yellow areas highlight new elements

0.5 0.0 0.5 1.0 1.5 2.0 3.0 4.0 5.0 6.0 7.0 8.0 9.0 10.0

Scale = 1 : 50