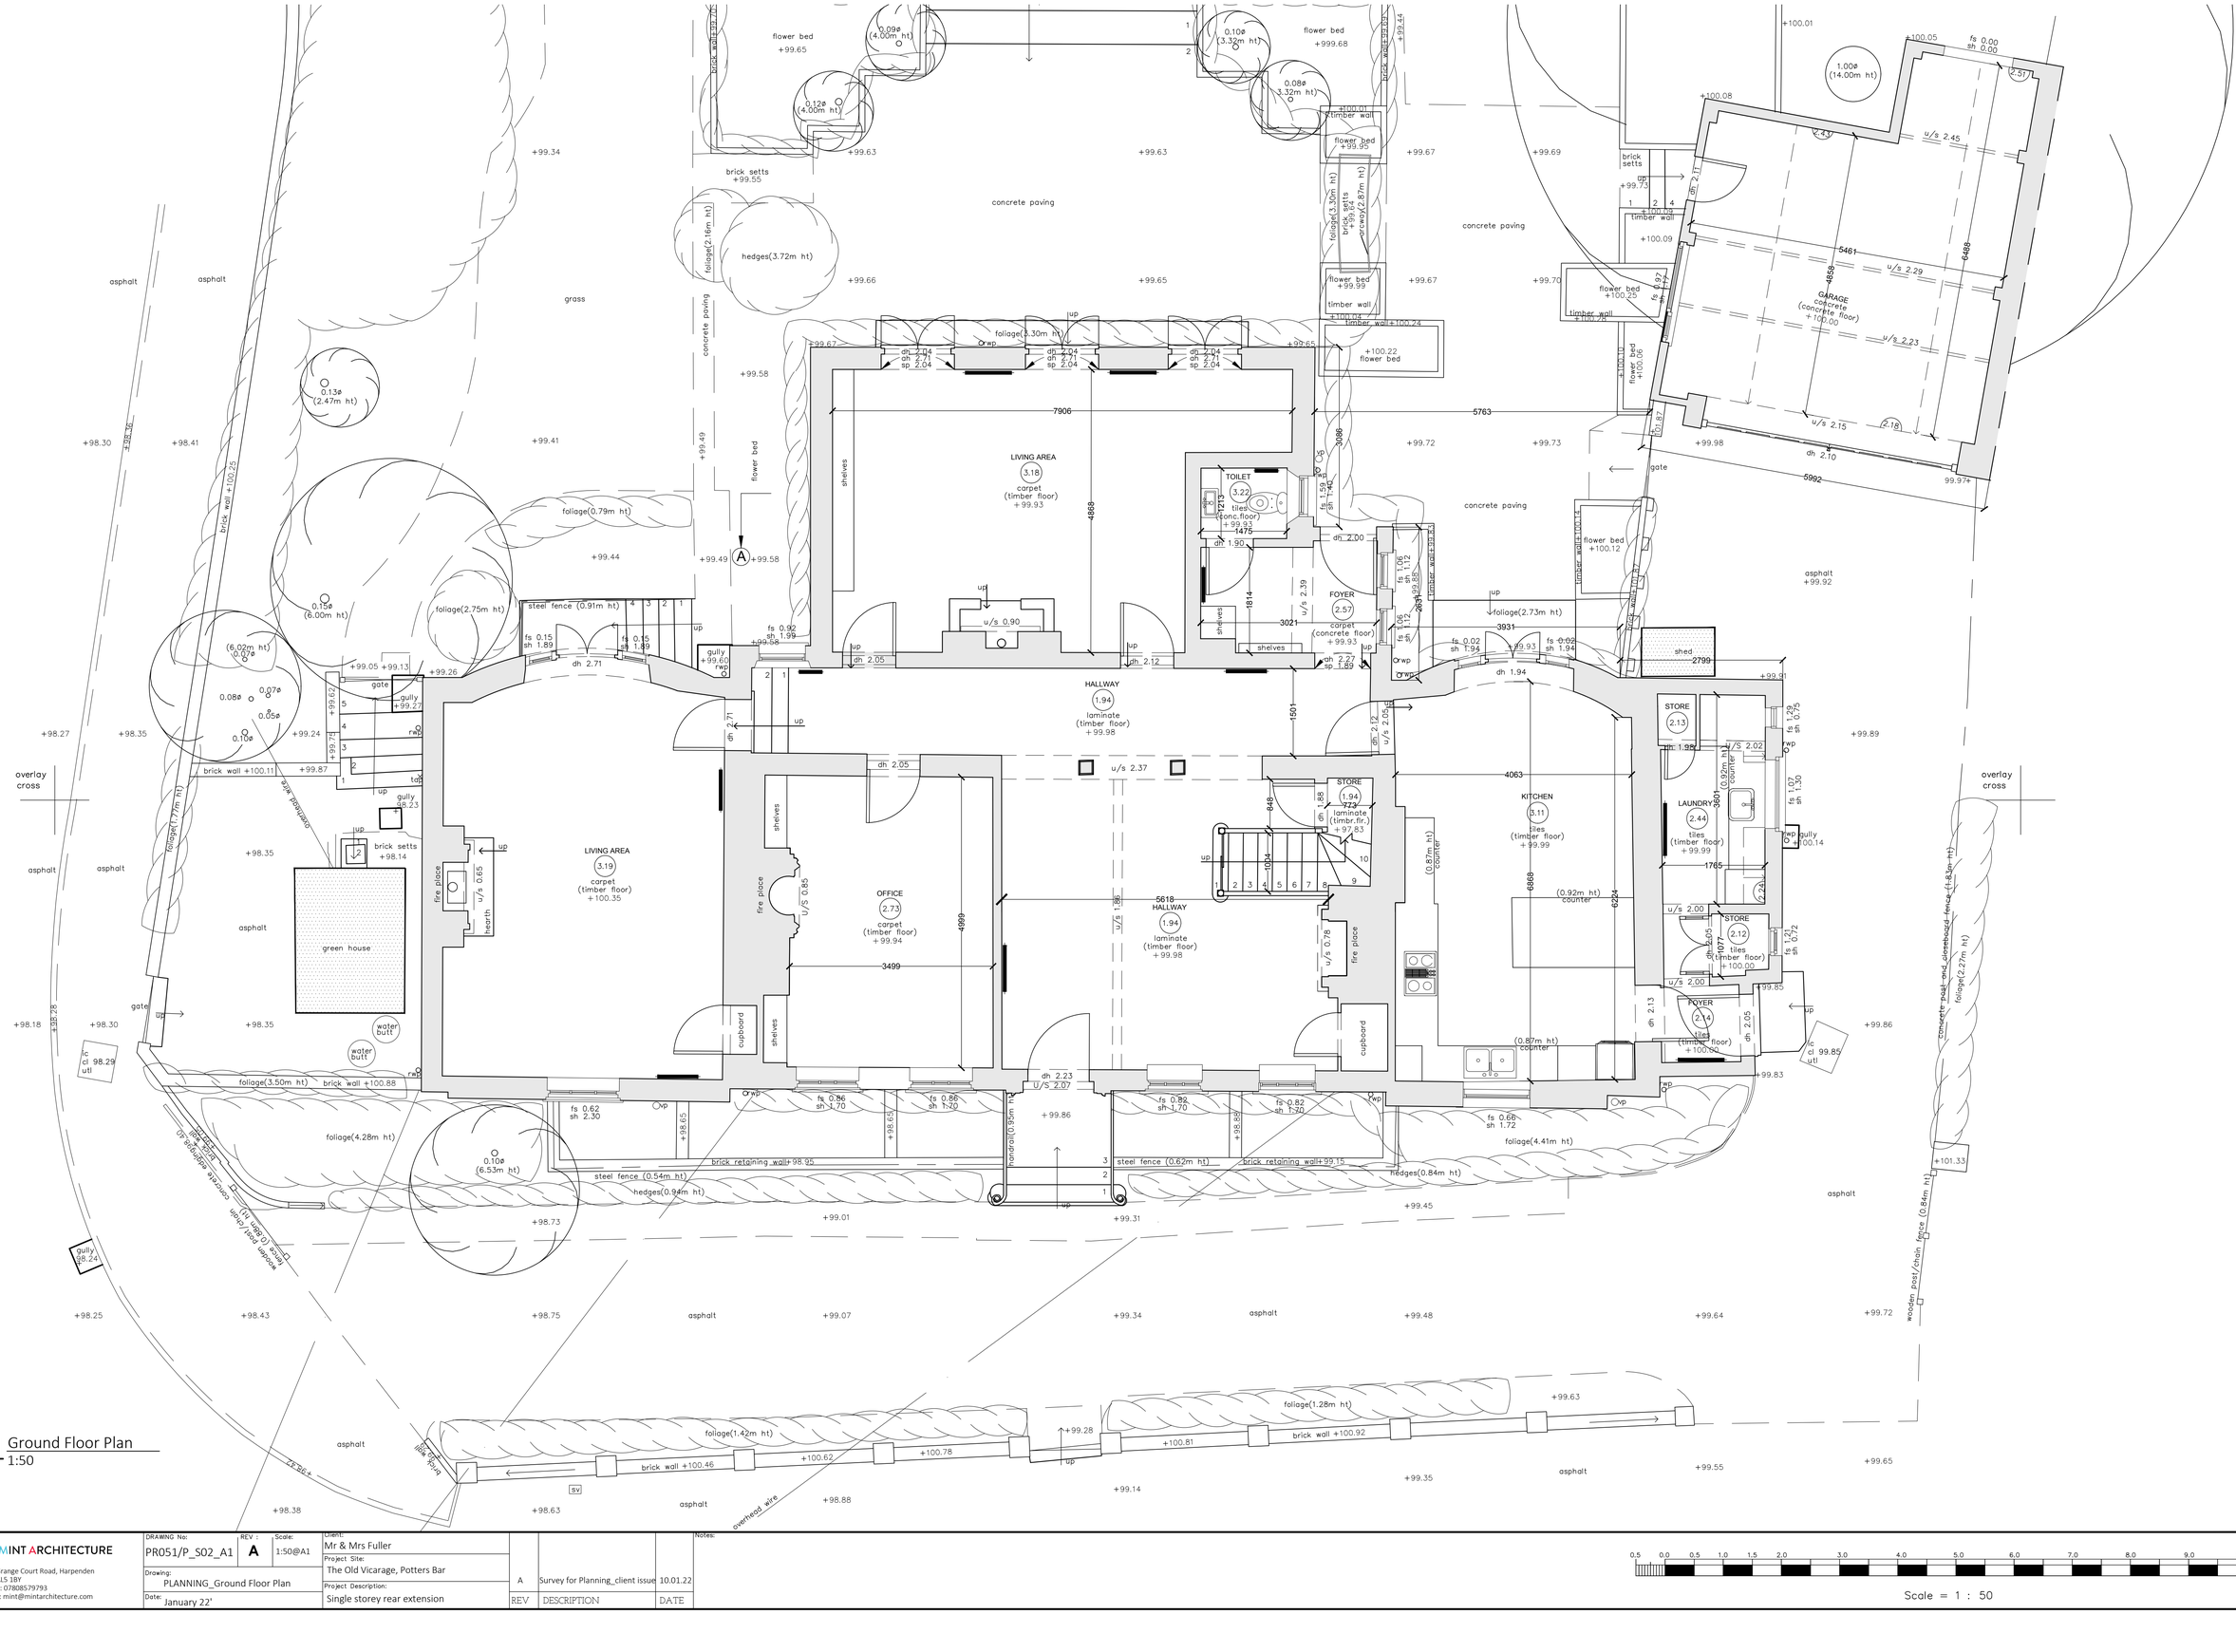

01 Ground Floor Plan
1:50

MINT ARCHITECTURE
Grange Court Road, Harpenden
AL5 1BY
T: 07808579793
E: mint@mintarchitecture.com

DRAWING No: PR051/P_S02_A1	REV: A	Scale: 1:50@A1	
Drawing: PLANNING_Ground Floor Plan			
Date: January 22'			

Client: Mr & Mrs Fuller
Project Site: The Old Vicarage, Potters Bar
Project Description: Single storey rear extension

REV	DESCRIPTION	DATE
A	Survey for Planning_client issue	10.01.22

Notes:

0.5 0.0 0.5 1.0 1.5 2.0 3.0 4.0 5.0 6.0 7.0 8.0 9.0 10.0

Scale = 1 : 50