GROUND FLOOR

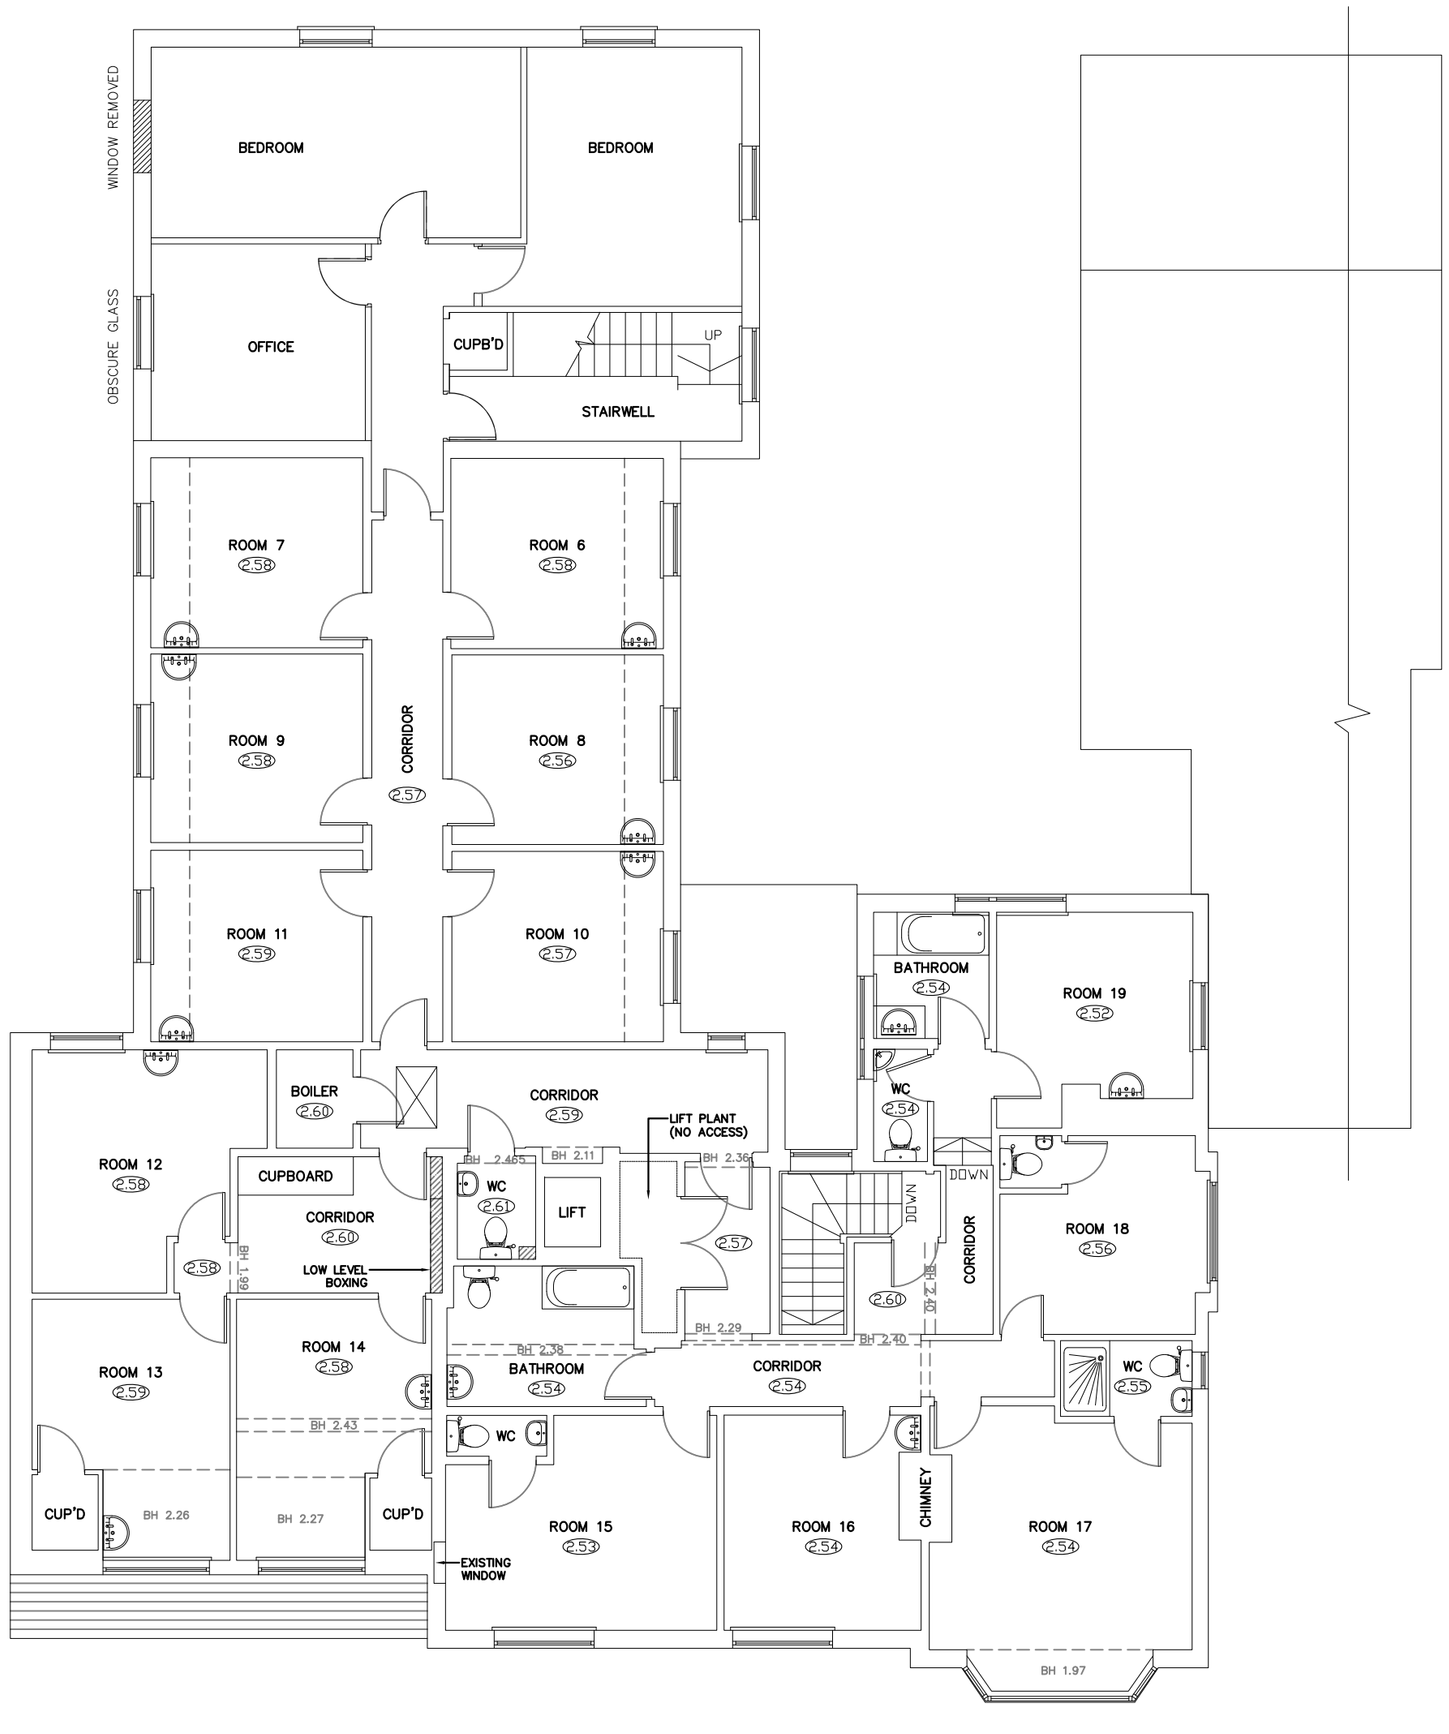

FIRST FLOOR

DISCLAIMER
DIMENSIONS GIVEN ARE IN MILLIMETRES.
ALL DIMENSIONS GIVEN SHOULD BE CHECKED ON SITE PRIOR TO PROCEEDING WITH WORKS. WHILST EVERY CARE HAS BEEN TAKEN TO ENSURE ACCURACY, THE DESIGNER IS NOT RESPONSIBLE FOR ERROR OR OMISSION OF INFORMATION ON THIS DRAWING. DO NOT SCALE FROM THIS DRAWING EXCEPT FOR PLANNING PURPOSES. ALL REPRODUCTION RIGHTS RESERVED.

TITLE
PROPOSED
GROUND & FIRST FLOOR PLANS

ADDRESS
OAK COTTAGE CARE HOME,
4 WILKINS GREEN LANE,
HATFIELD, AL10 9RT.

SCALE
1:100 @A2

DATE
JUN 2019

DRAWING No.
OCCH 102-1

REV.
-