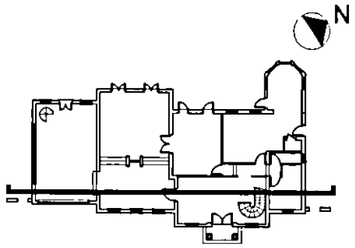

Key Plan - scale:1:500

Proposed Roof

Existing Roof

WELWYN HATFIELD
PLANNING
OFFICE COPY
26 NOV 2010
No: 200299

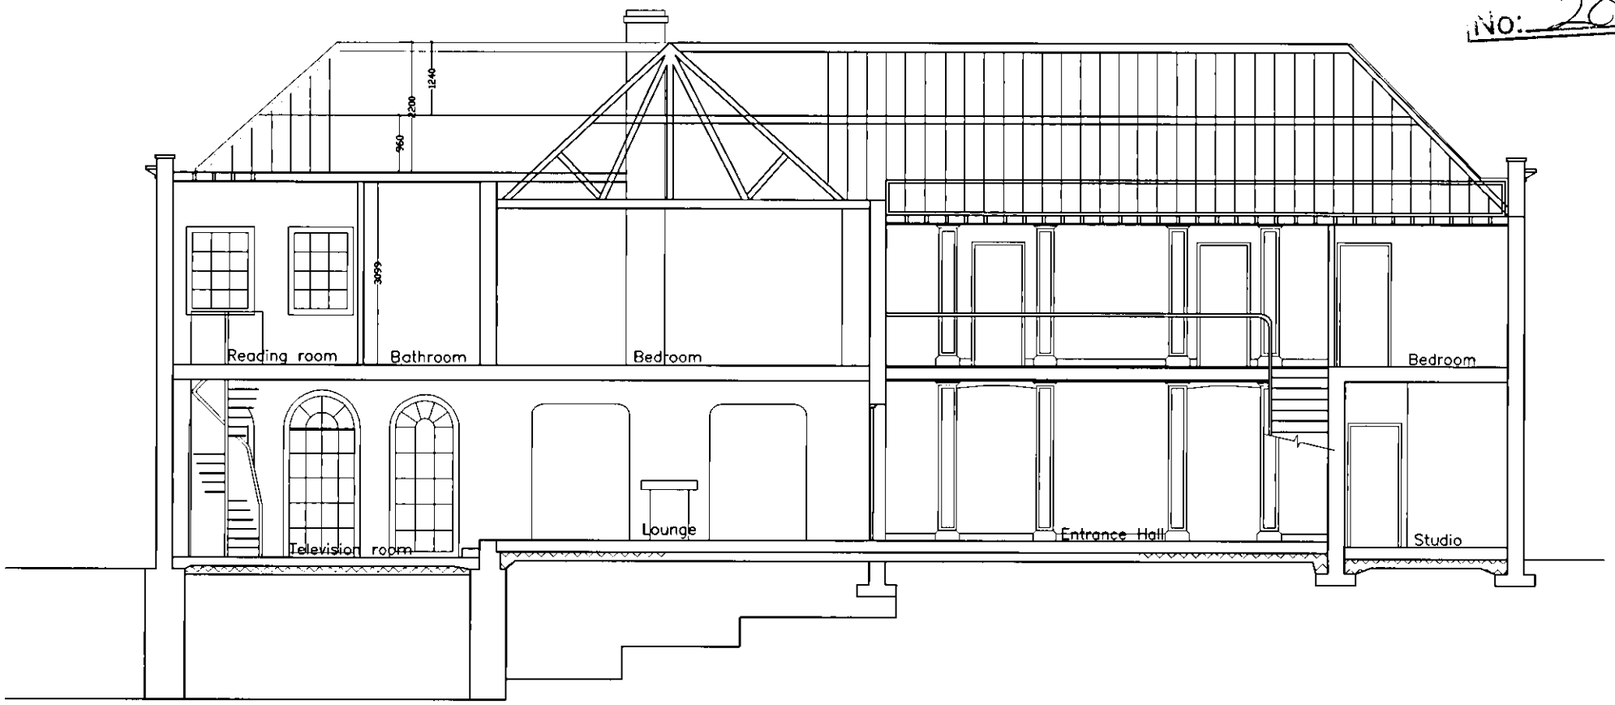

Proposed Cross Section A-A

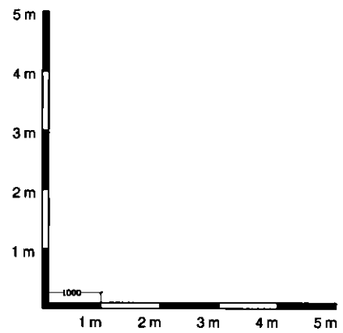

Rev	Modifications	By	Date	Chk'd	Auth
B	Proposed roof amended	SDS	12.11.10	LC	
A	Proposed roof up to Reading room amended	SDS	21.05.10		

Item	Hazard	Risk

Purpose of issue	Rev	Date	Authorised

THIS IS A CAD DRAWING - HAND AMENDMENTS SHOULD BE CARRIED OUT IN ACCORDANCE WITH Q.A. PROCEDURES

CON EPT

ARCHITECTURE & INTERIOR DESIGN CONSULTANTS

8 Alpha Business Park, Herts AL9 7NT
Via F Baracchini 9, 20123 Milano Italy
T +44(0)1707 278485 F +44(0)1707 272224
M +44(0) 7770 941414 E lc@cd95.co.uk
W www.cd95.co.uk

Client

Project
51 Kentish Lane
Brookmans Park
Hertfordshire, AL9 6NG

Title
PROPOSED CROSS SECTION A-A

Original Size:	Scale:	Designed:	Drawn:	Checked:	Authorised:
A3	1:100	Luciano Capaldo	Sonia Di Stefano		
		Date: 11/2010	Date: 11/2010	Date:	Date:

Project No.	Office:	Drawing No.	Rev:
CD-LC007	CD	007	B