USE FIGURED DIMENSIONS ONLY.

ALL DIMENSIONS MUST BE CHECKED ON SITE ANY INCONSISTENCIES MUST BE REPORTED BACK TO THE ARCHITECT.

THIS DRAWING AND ANY DESIGNS INDICATED THEREON ARE THE COPYRIGHT OF BROOKS / MURRAY ARCHITECTS.
ALL RIGHTS ARE RESERVED.
NO PART OF THIS WORK MAY BE PRODUCED WITHOUT PRIOR PERMISSION IN WRITING FROM BROOKS / MURRAY ARCHITECTS.

1 East Elevation
Scale: 1:200

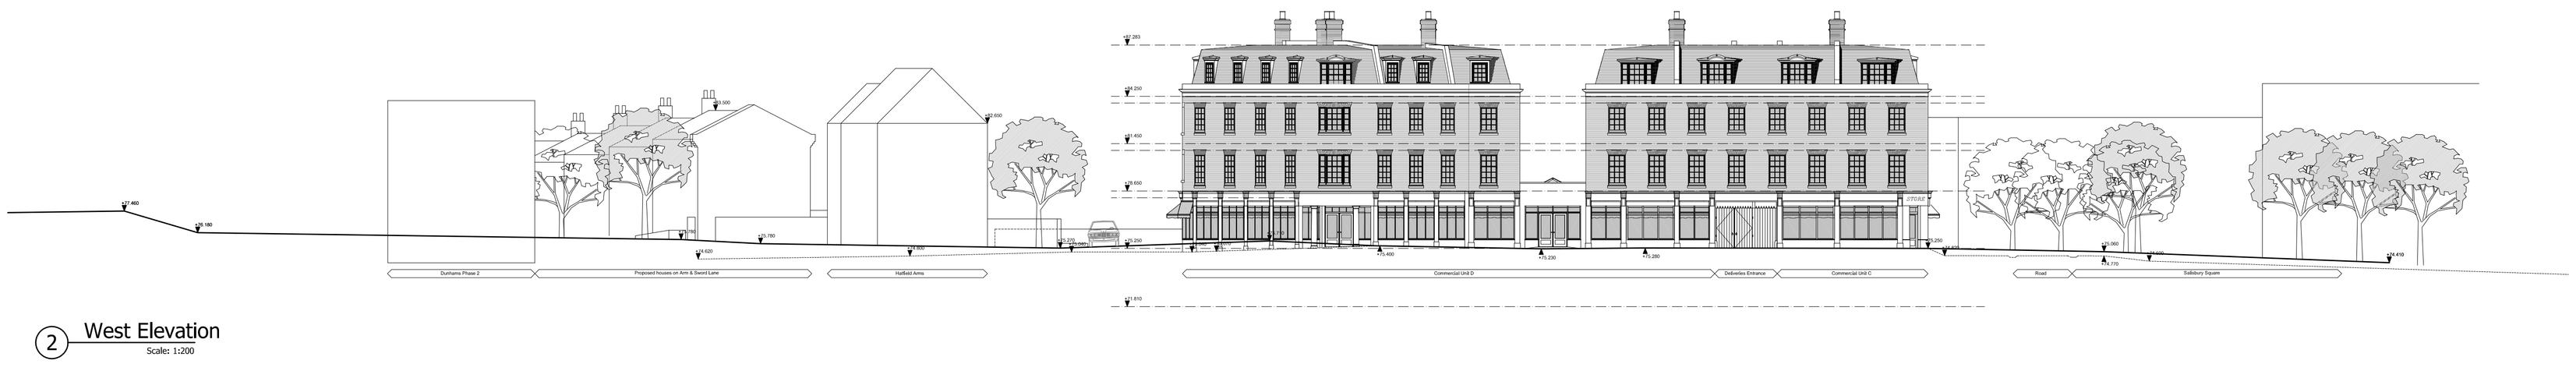

2 West Elevation
Scale: 1:200

3 South Elevation
Scale: 1:200

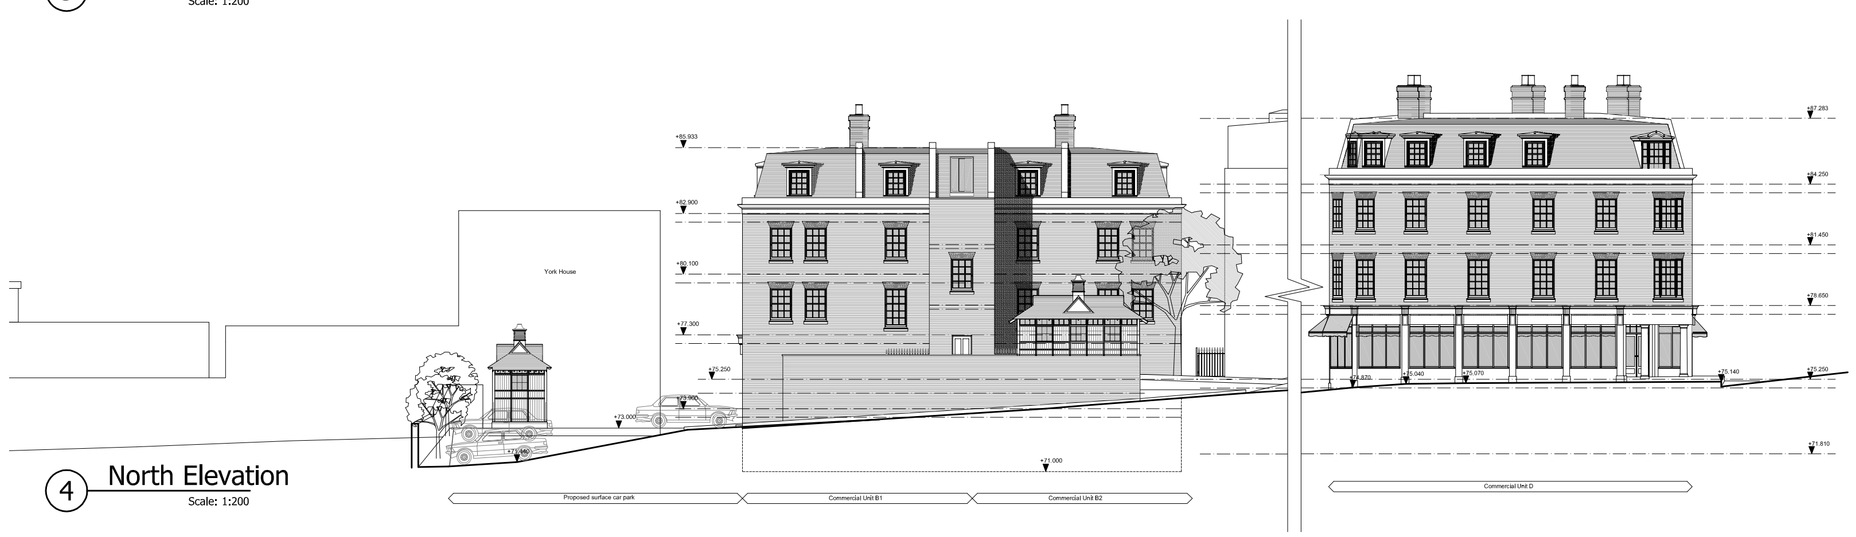

4 North Elevation
Scale: 1:200

1 5 10m

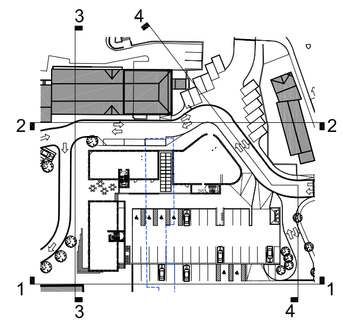

Rev.	Amendment	Date
A	Issued for comment	02.06.11
B	Minor amendments	10.08.11

Drawing Status
PRELIMINARY

BROOKS / MURRAY

ARCHITECTS

8-10 NEW NORTH PLACE
LONDON EC2A 4JA

TEL 020 7739 9955
FAX 020 7739 9944

architects@brooksmurray.com

CLIENT:
GASCOYNE CECIL ESTATES

JOB:
Salisbury Square

DATE: 24/05/2011
SCALE: 1:200@A1

DRAWING TITLE:
Proposed
Elevations

DRAWING NUMBER:
789-120 B