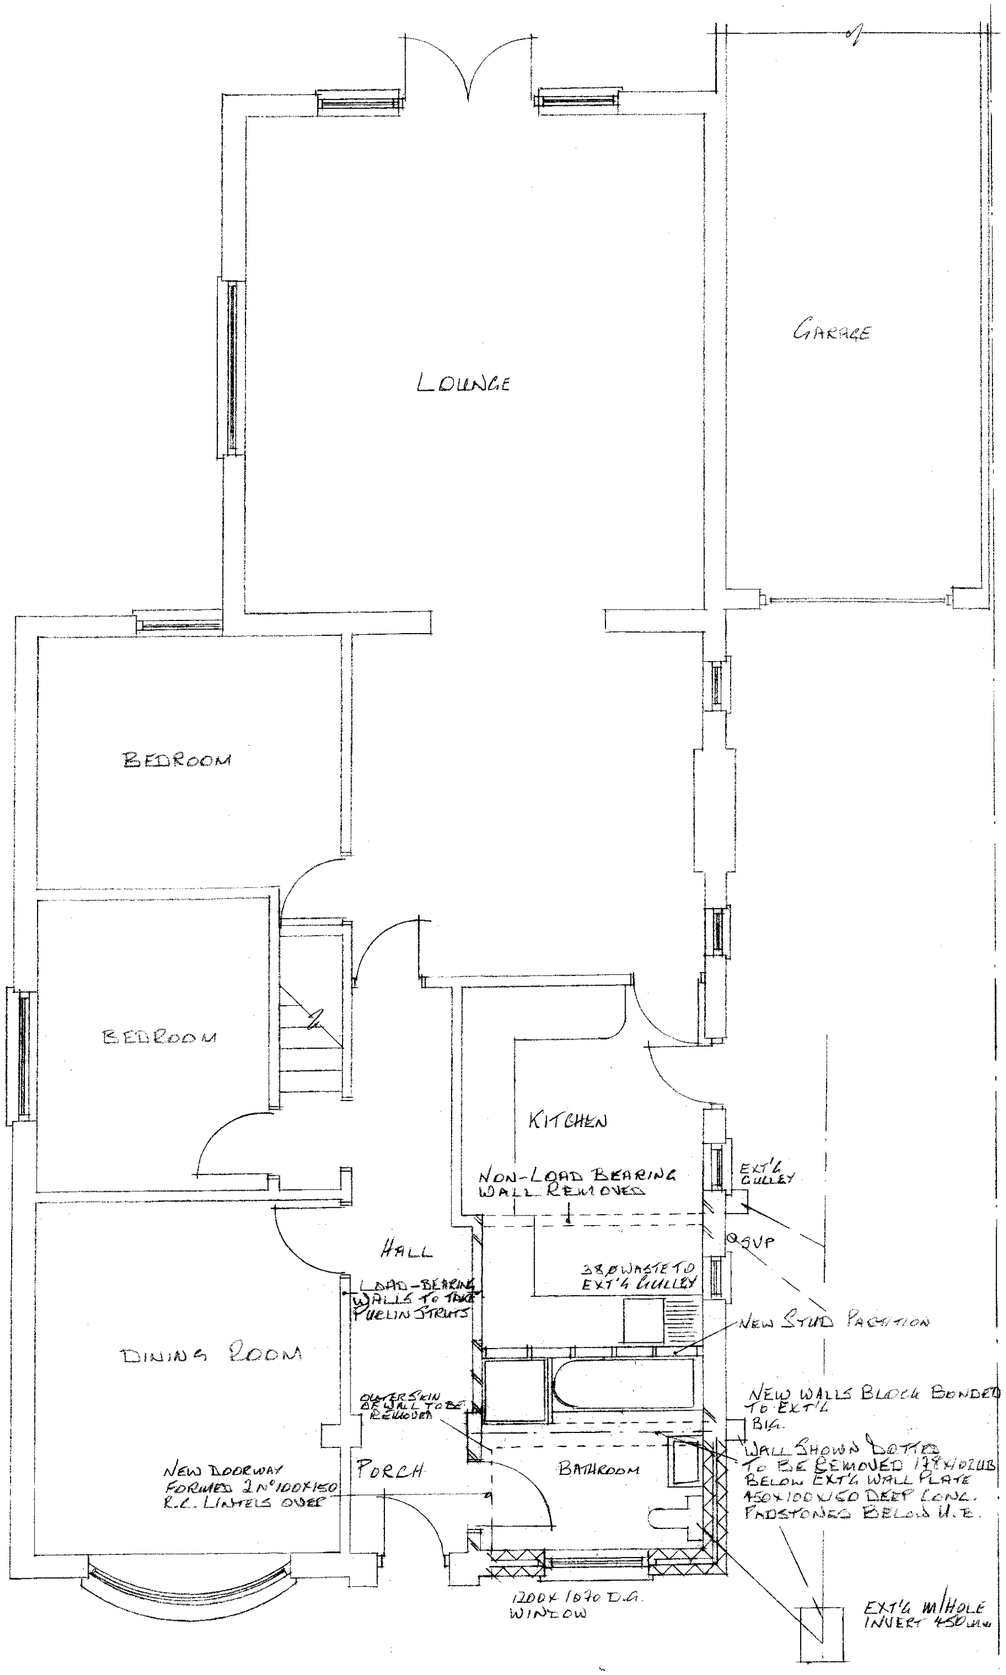

PROPOSED GROUND FLOOR PLAN

PROPOSED FRONT ELEVATION

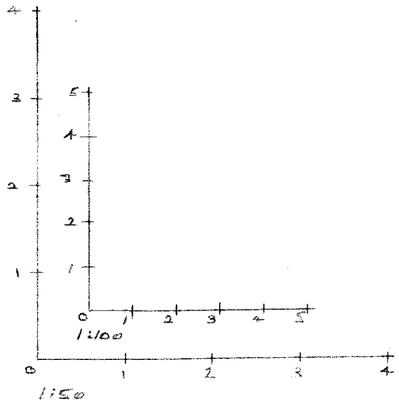

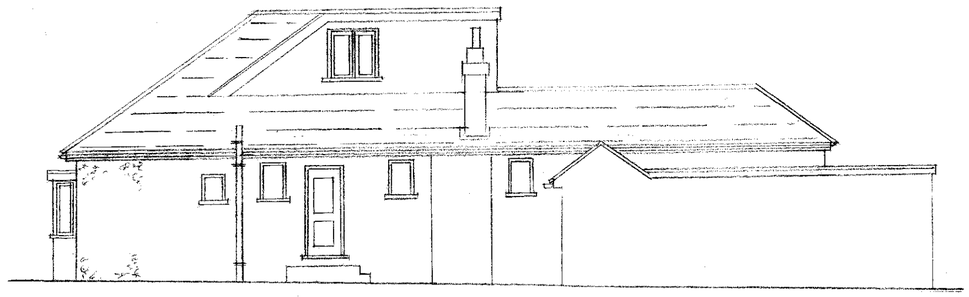

PROPOSED SIDE ELEVATION

MECHANICAL VENTILATION TO NEW BATHROOM AND KITCHEN MINIMUM OUTPUT 15L/SEC. VENT TO EXTERNAL AIR.

100 W.C. TO EXT'G M/HOLE VIA 100Ø DRAIN RUN
SOUIL OTRUNK
WASTE TO TAKE SHOWER AND BATH 32 BASIN WASTE ALL TO NEW B.I.C.

NOTE
ALL ELECTRICAL WORK TO BE CARRIED OUT BY A COMPETENT PERSON ABLE TO SELF CERTIFY THEIR OWN WORK AND TO PROVIDE A FINAL TEST CERTIFICATE

SINGLE STOREY FRONT EXTENSION
15 THEOBALDS ROAD
CUFFLEY

SCALES 1:50 - 1:100
DRAWING Nº TR/01
DRAWING SIZE A2
DATE MAY 2012

WELWYN HATFIELD
PLANNING
OFFICE COPY
22 MAY 2012
No: 2012/1076