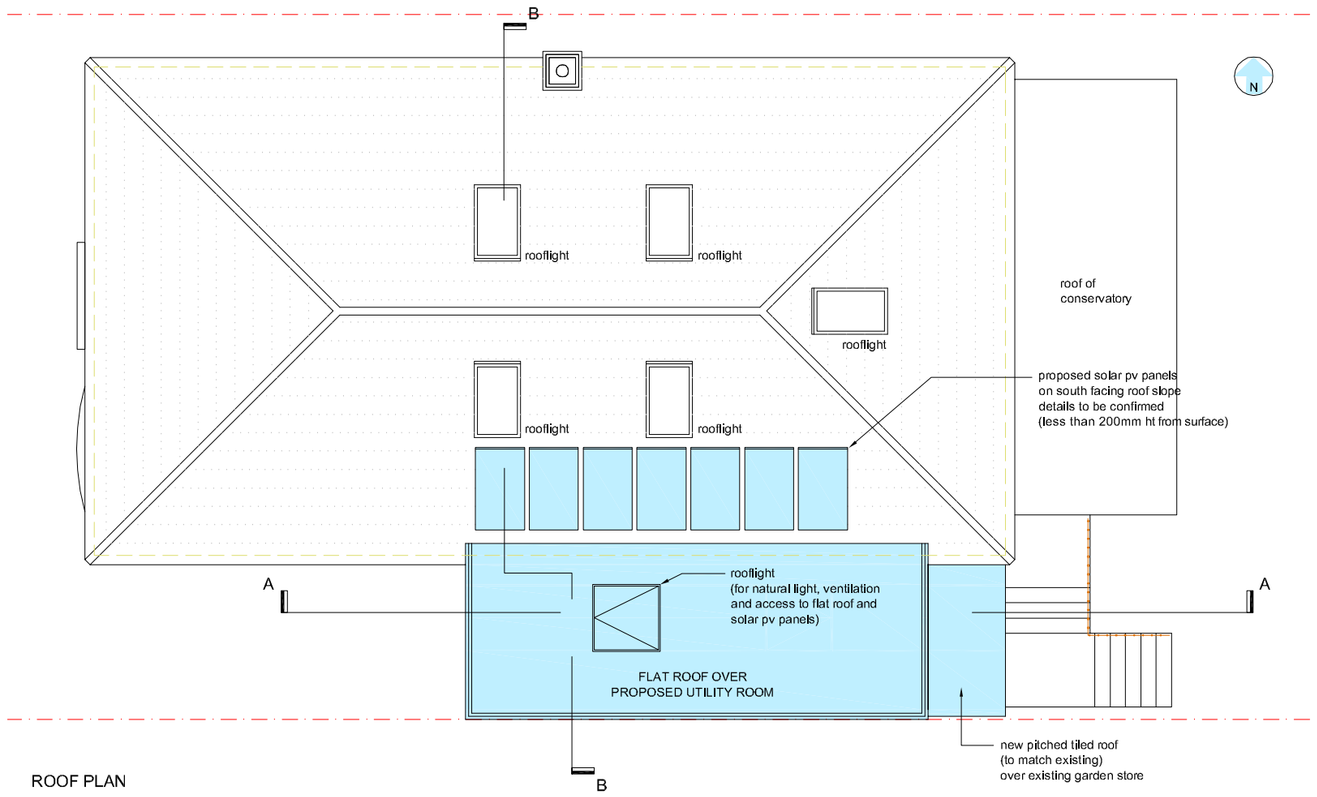

ROOF PLAN

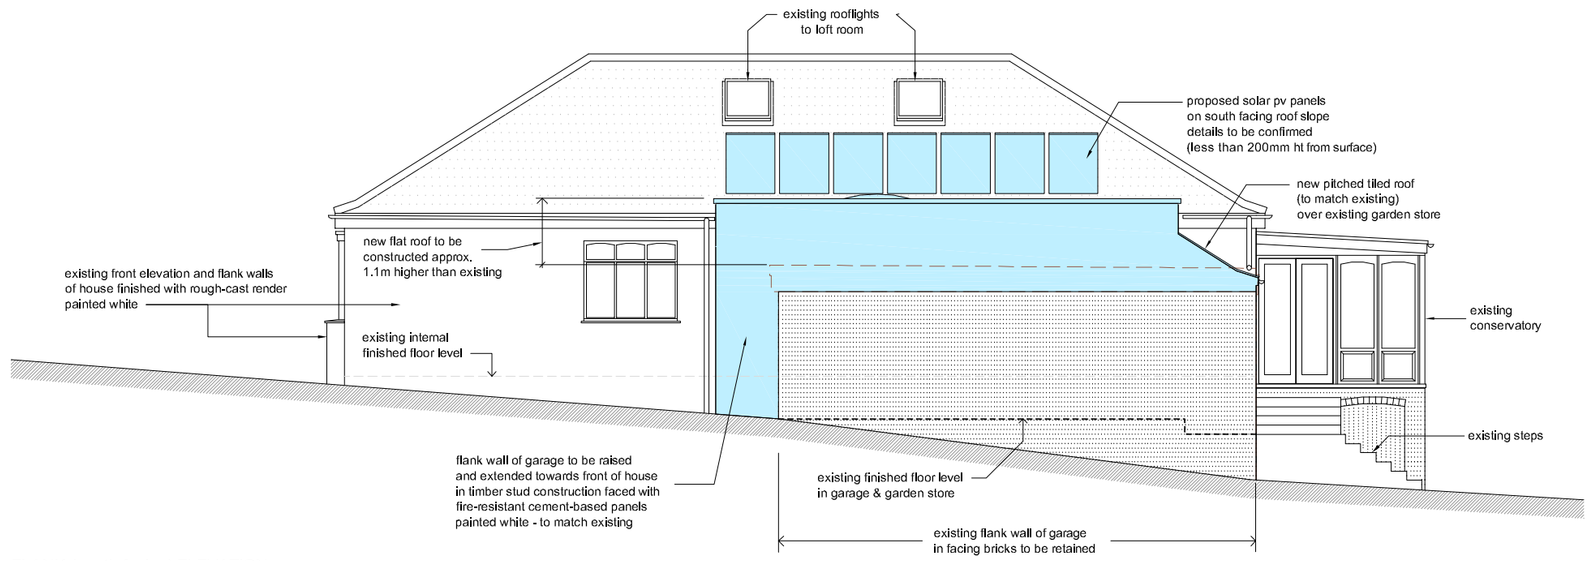

FLANK (south facing) ELEVATION

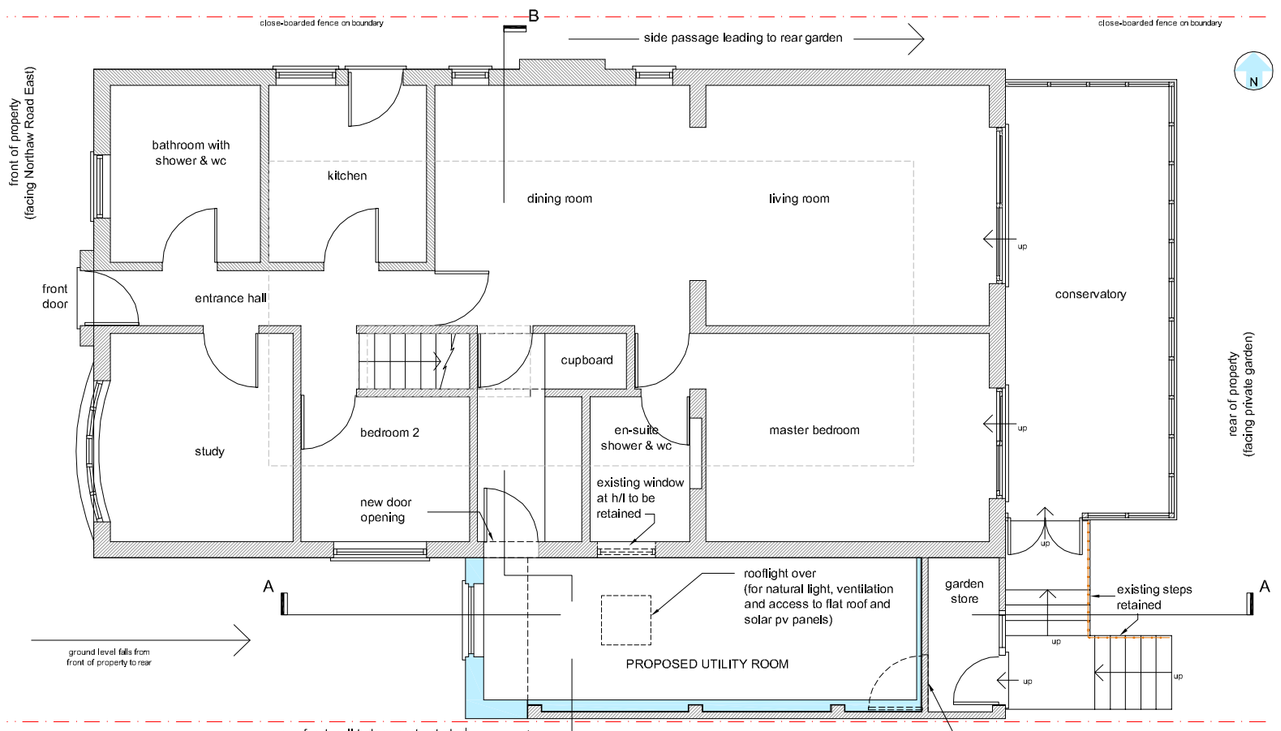

FLOOR PLAN

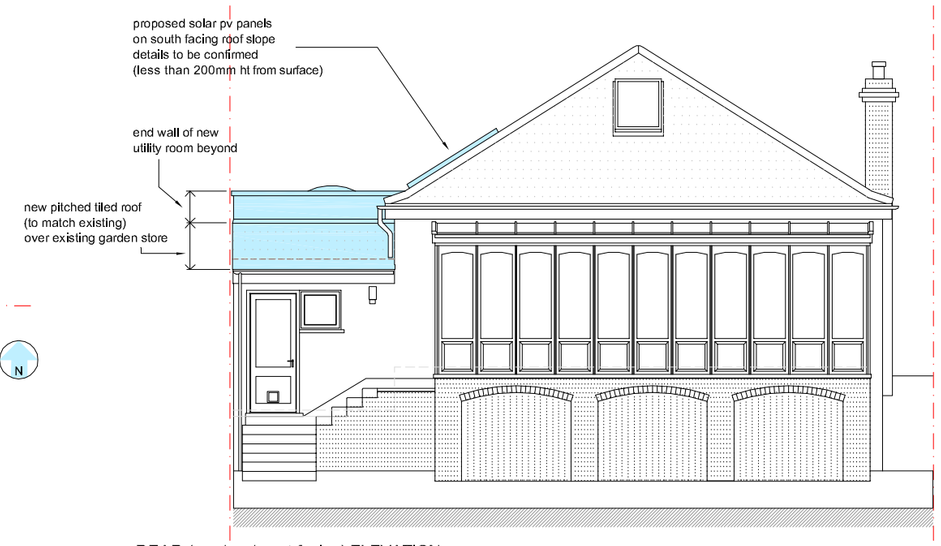

REAR (garden / east facing) ELEVATION

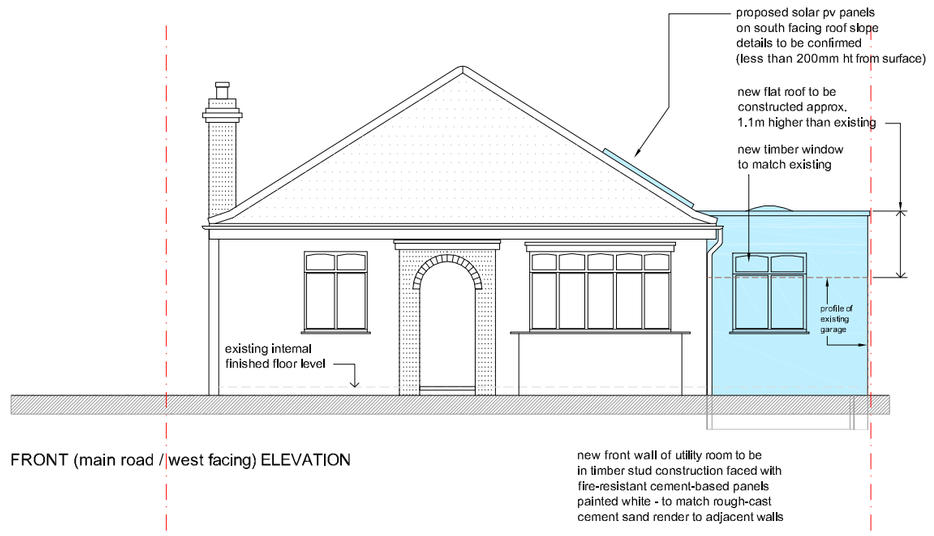

FRONT (main road / west facing) ELEVATION

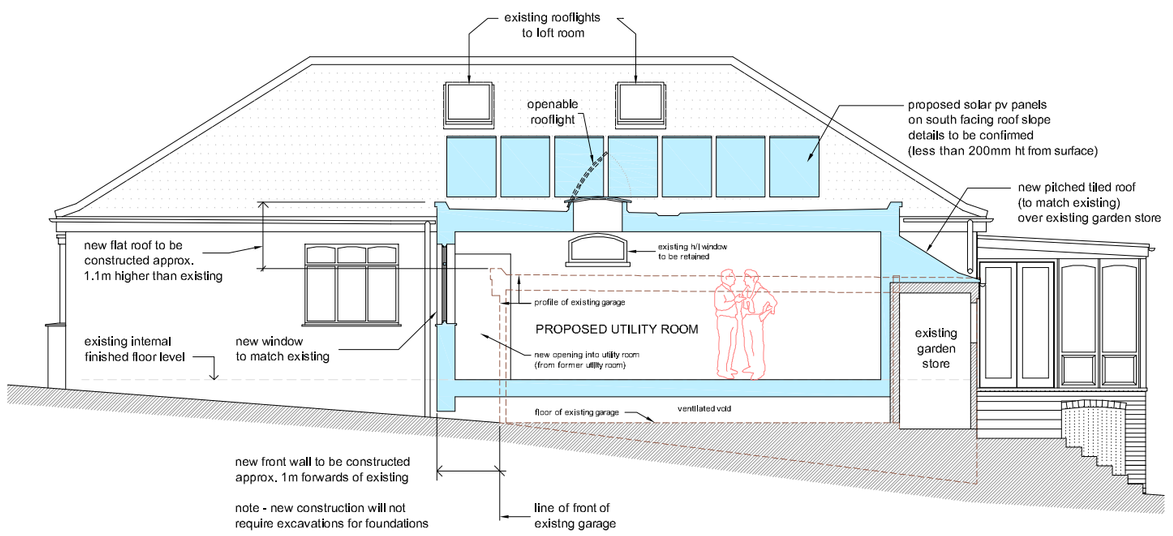

FLANK (south facing) ELEVATION
& SECTION A-A

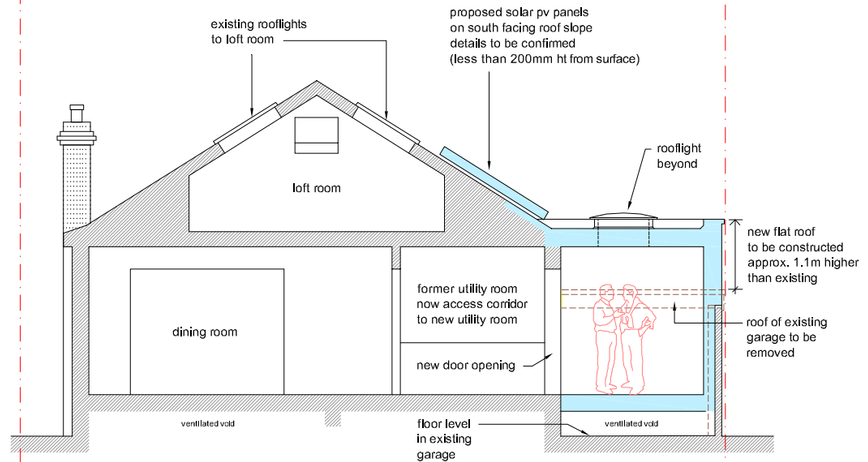

SECTION B-B

0 1 2 3 4 5 6 7 8 9 10

METRES - SCALE @ 1:100

noted	rev	description	date
01 •	A	Rooflight above existing en-suite shower/wc omitted. Existing h/l window to en-suite shower/wc retained and new rooflight to flat roof relocated to provide 'borrowed light'.	08-08-2011

PROPOSED

client: J Stephenson Esq.

project: 31 Northaw Road East, Cuffley EN6 4LU
Proposed garden room to replace conservatory

drawing: Plans, elevations & sections

computer file: PROJECT CAD — plot date: 08-08-2011

project number: 10.039 — scale: 1:100 @ A2

drawing number: G03 — rev: A — issue status: PLANNING - CoL

spirit
architecture & design ltd
121 mercers road tufnell park london n19 4ps uk
tel: +44 (0)20 7272 7267
e: studio@spirit-architects.co.uk

This drawing is to be read in conjunction with all related drawings. Do not scale from this drawing. All dimensions must be checked and verified on site before commencing any work or producing shop drawings. The originator should be notified immediately of any discrepancy.
This drawing is copyright and remains the property of Spirit - Architecture & Design Ltd.