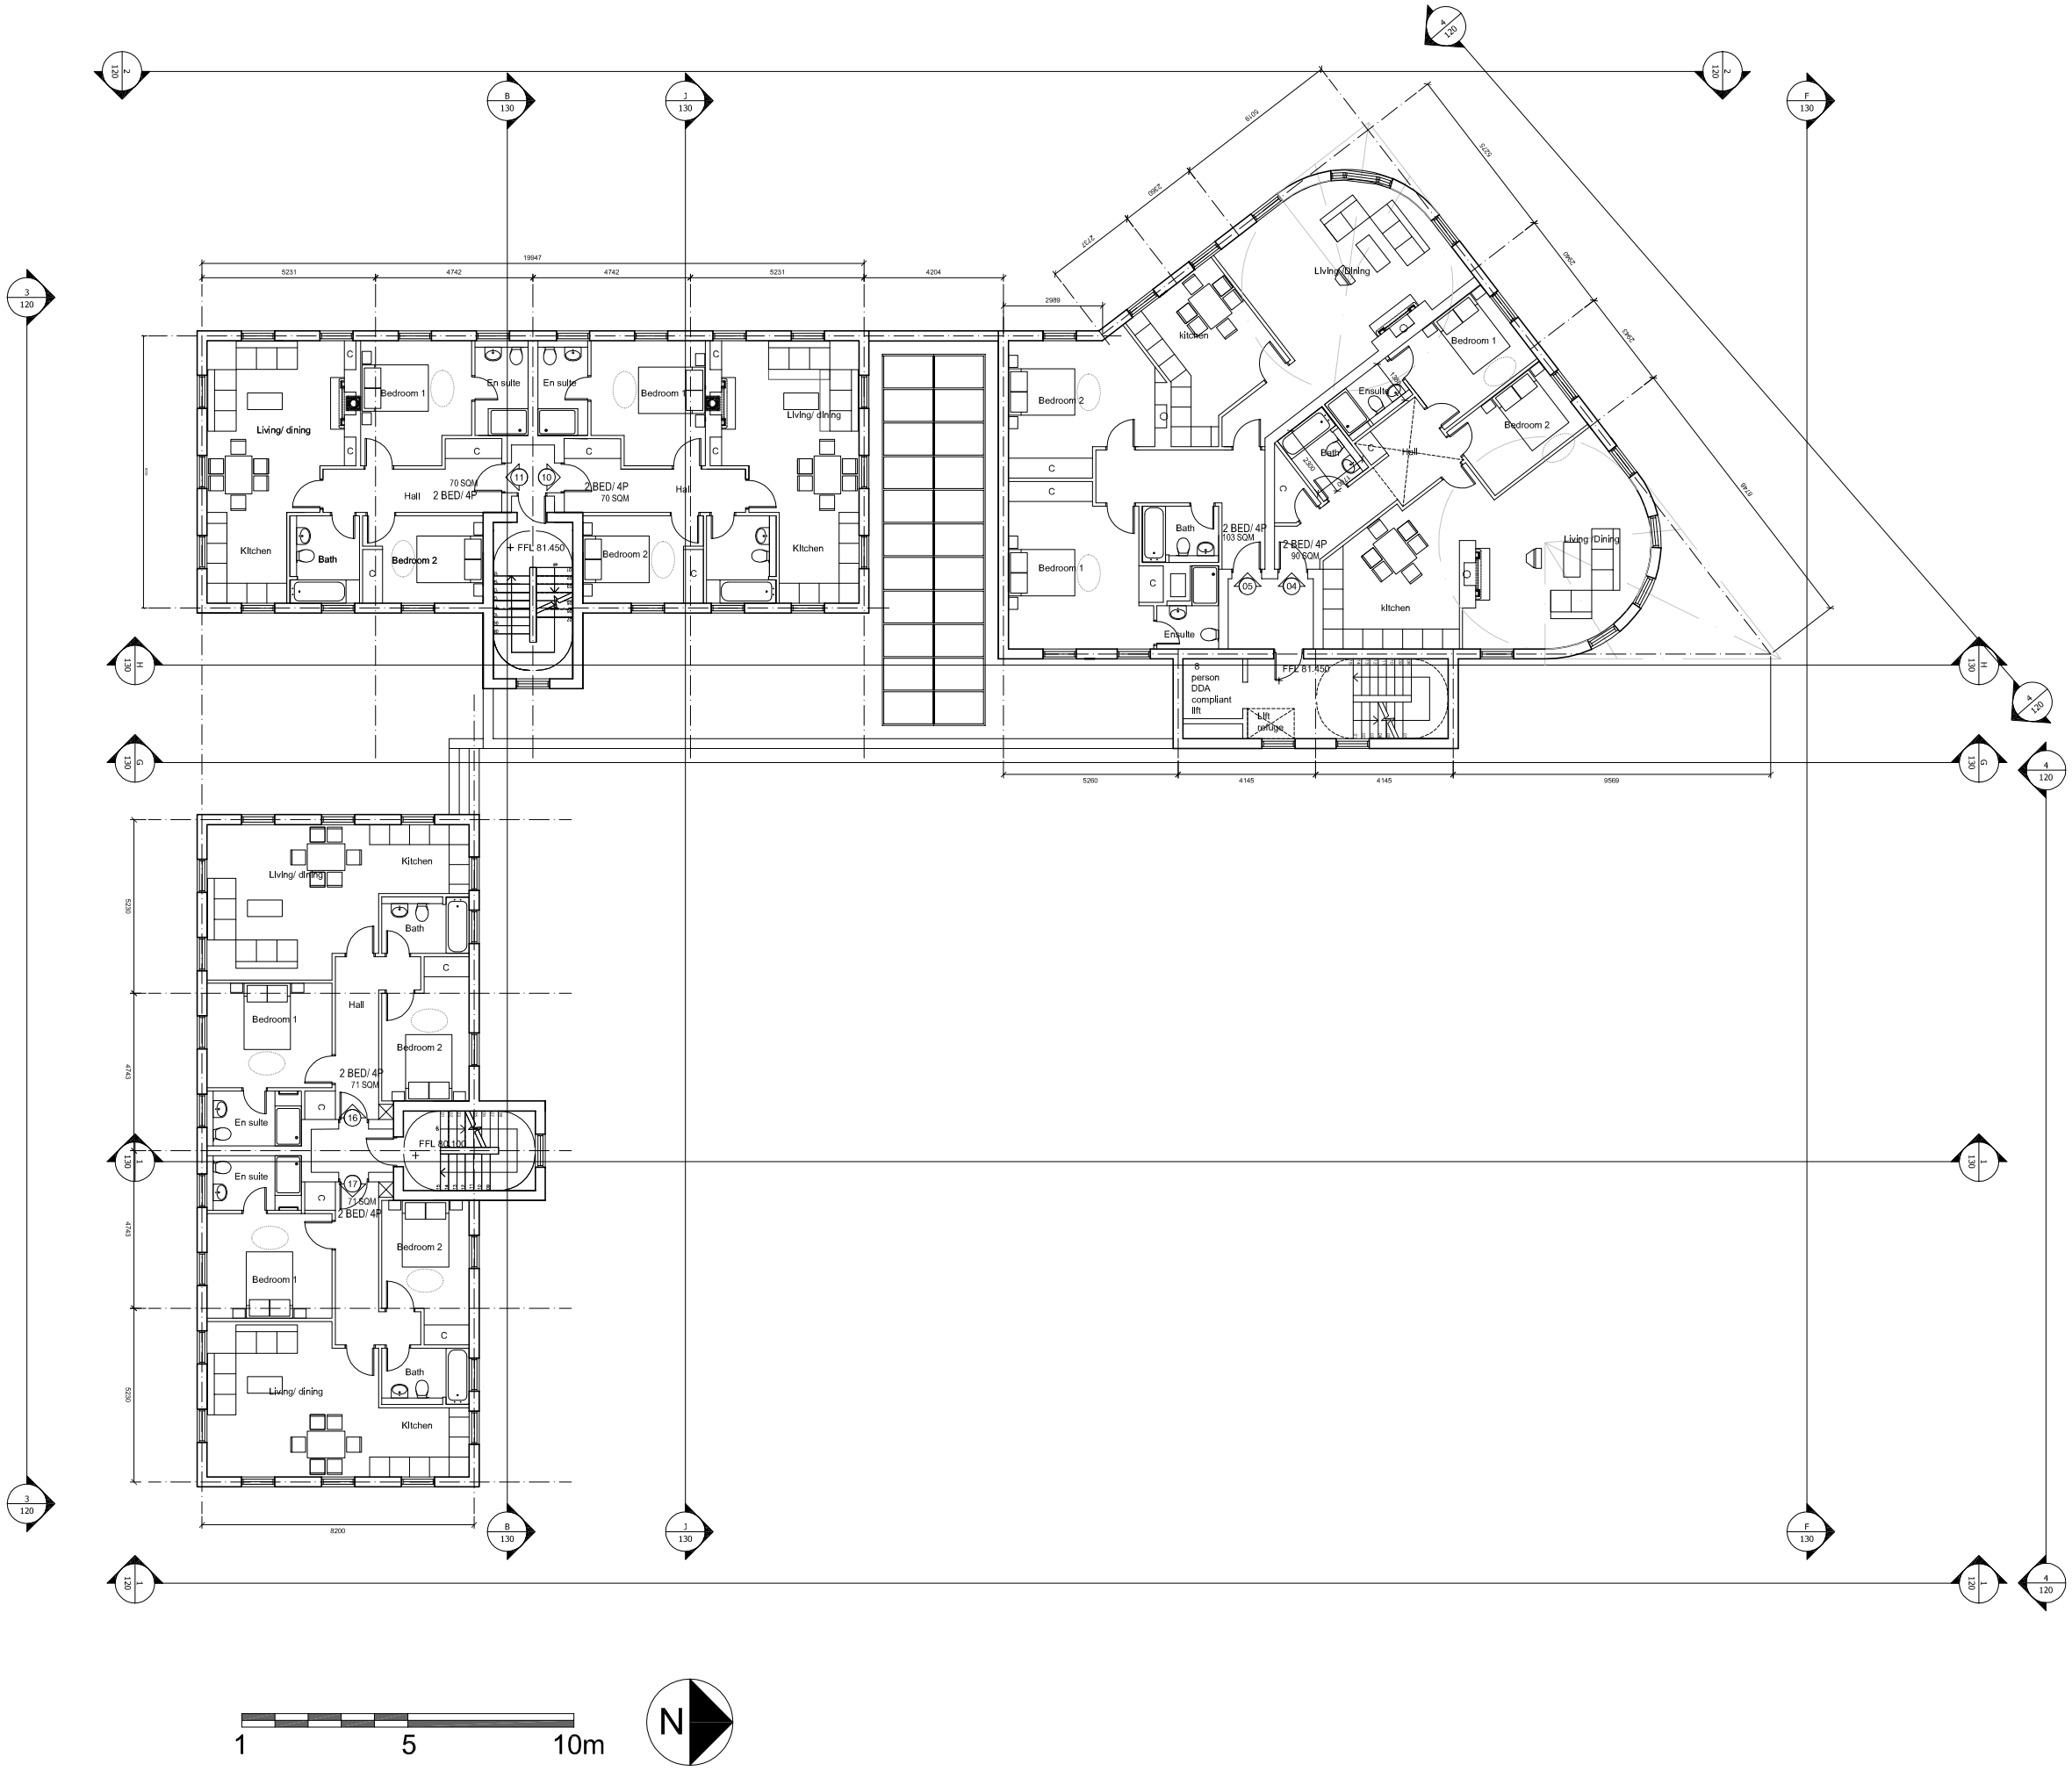


1 5 10m

N

USE FIGURED DIMENSIONS ONLY

[redacted]

ALL DIMENSIONS MUST BE CHECKED ON SITE ANY INCONSISTENCIES MUST BE REPORTED BACK TO THE ARCHITECT.

THIS DRAWING AND ANY DESIGNS INDICATED THEREON ARE THE COPYRIGHT OF BROOKS / MURRAY ARCHITECTS.
ALL RIGHTS ARE RESERVED.
NO PART OF THIS WORK MAY BE PRODUCED WITHOUT PRIOR PERMISSION IN WRITING FROM BROOKS / MURRAY ARCHITECTS.

| Rev. | Amendment | Date |
|---|---|---|
| A | 04.02.11 A Drawing number changed formally known as 789 SK 006 | |
| B | 16.03.11 B Drawings number changed formally knows as 789-015 A | |
| C | Issued for comment | 02.06.11 |
| D | | |

Drawing Status

PRELIMINARY

*BROOKS / MURRAY*

*ARCHITECTS*

*8-10 NEW NORTH PLACE*
*LONDON EC2A 4JA*

*TEL 020 7739 9955*
*FAX 020 7739 9944*

*architects@brooksmurray.com*

CLIENT:
GASCOYNE CECIL ESTATES

JOB:
Salisbury Square

DATE:
February 11

SCALE:
1:200@A3

DRAWING TITLE:
Proposed
Second floor plan

DRAWING NUMBER:
789-113 C