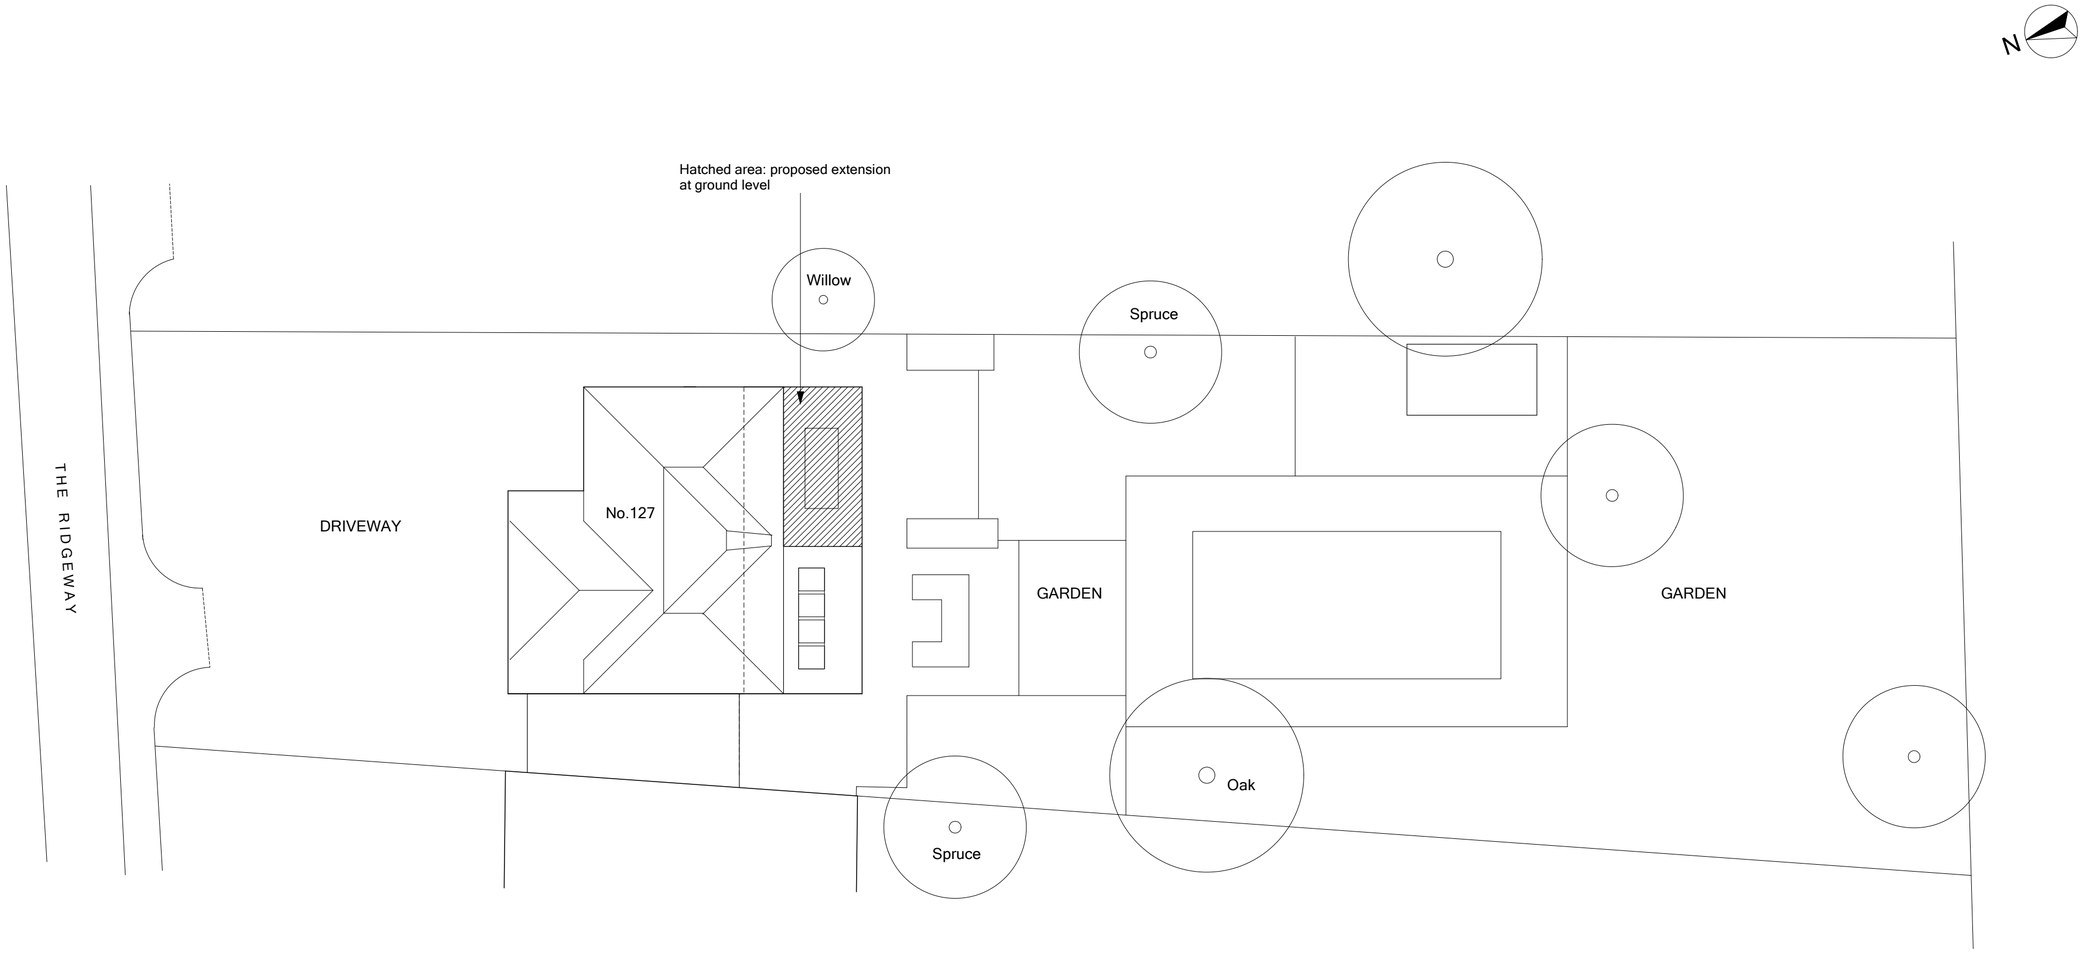

PROPOSED SITE (ROOF) PLAN
SCALE 1:200 @ A2

0 5.0 10.0m

Note:
All dimensions to be checked on site. Any discrepancies to be reported to the Contract Administrator.

Date	Description	Rev.

Project: 127 The Ridgeway, Cuffley

Title: Proposed Site (Roof) Plan

Client:

Date: 18.12.13

Scale: 1:200 @ A2

Drwg no.: 071-006

Rev:

Status:

ben lumley/*Architect*
43 Molewood Road, Hertford, Herts SG14 3AQ. T 01992 303693
email: ben.lumley@ntlworld.com