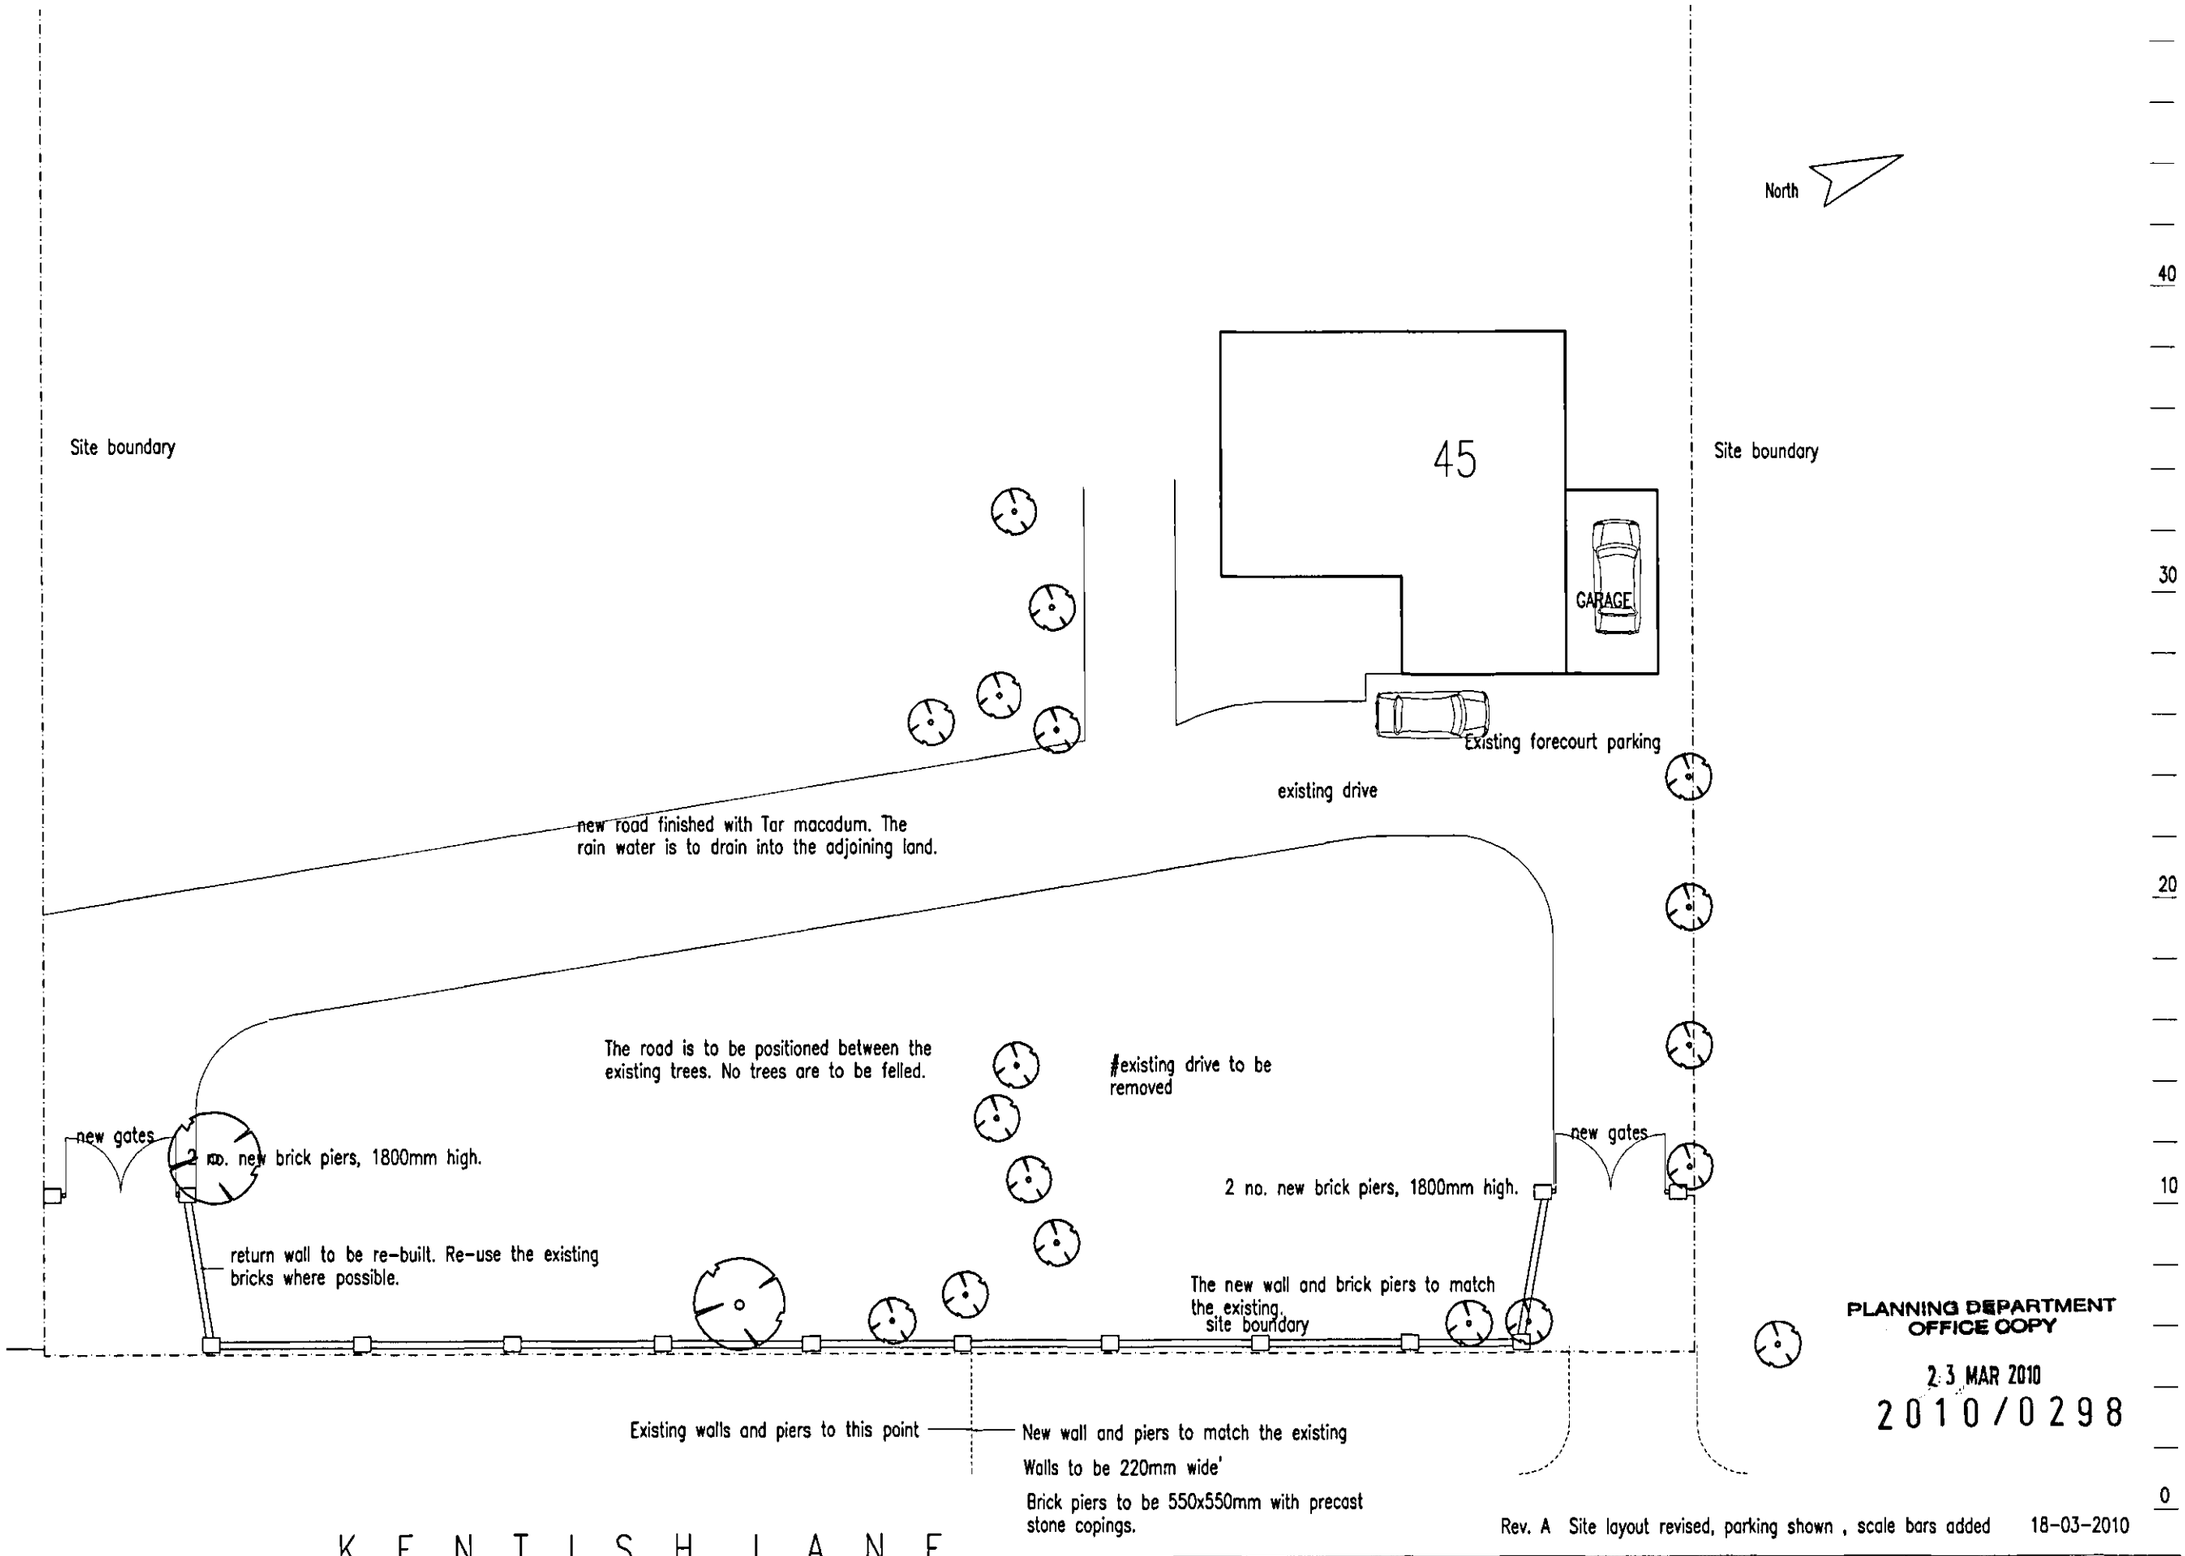

PLANNING DEPARTMENT
OFFICE COPY
23 MAR 2010
2010/0298

Rev. A Site layout revised, parking shown , scale bars added 18-03-2010

CLIENT DESIGN SERVICES LIMITED. 8 Timberdene Avenue, Barkingside, Essex, IG6 2LS. Tel. 020 8550 3320	PROPOSED SITE LAYOUT	Date	Feb 2010
	PROPOSE GARDEN WALL EXTENSION AND NEW GATES 45 KENTISH LANE, BROOKMANS PARK, AL9 6NG	Scale	1:200 @ A3
		Dgn. No.	C25/22/02 A