REV	MODIFICATION	DATE

Front

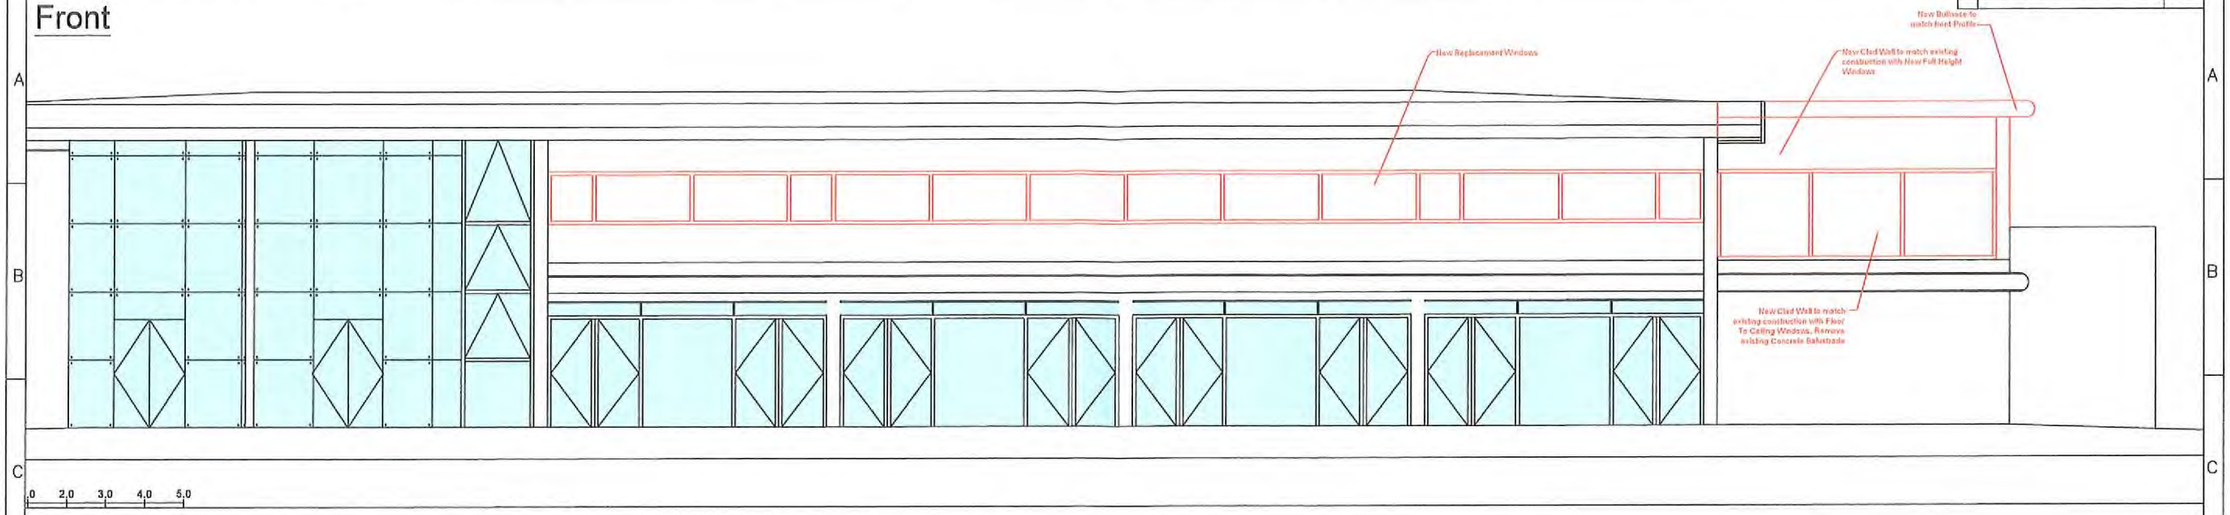

0 2,0 3,0 4,0 5,0

Rear

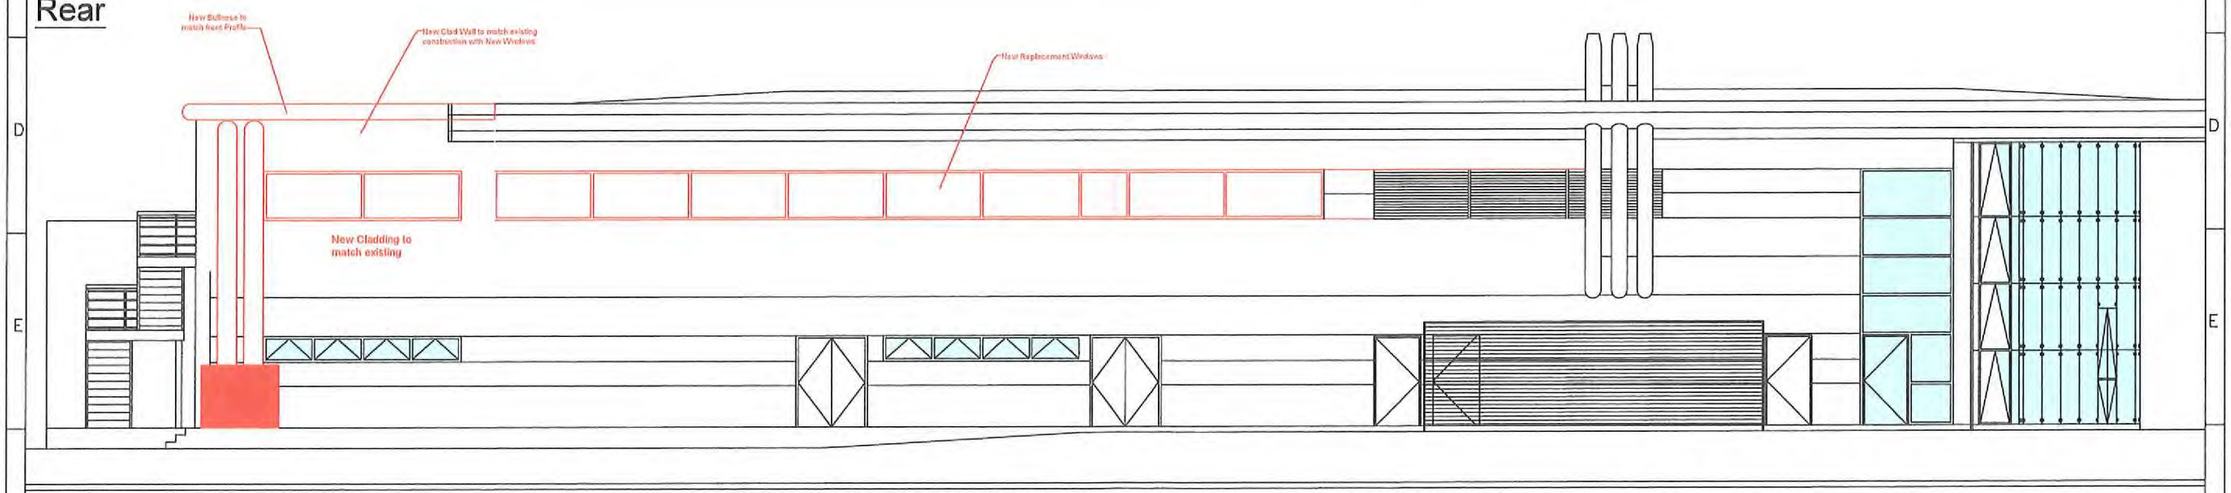

South Face Extension

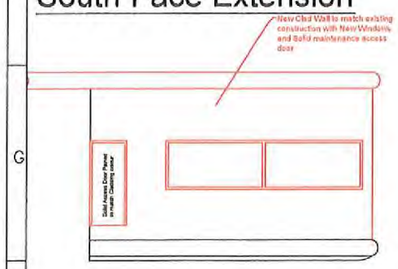

North Face Extension

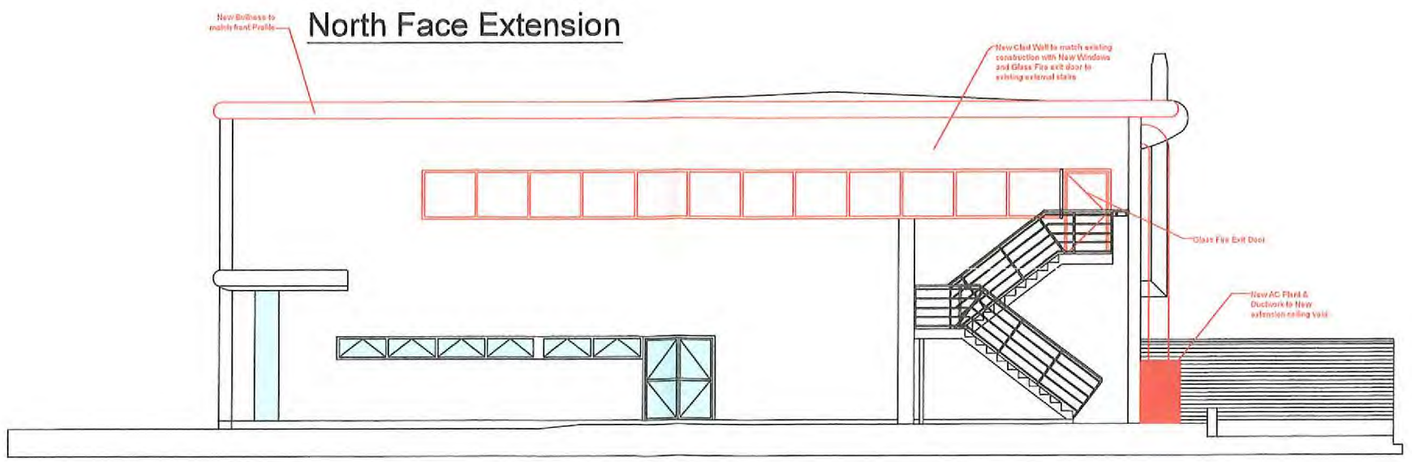

London & City Contracts Ltd.
Unit 1, Wanstead Club
Overton Drive, Wanstead
London E11 2LW

L&C

Level	Zone
	Code
	Status: Preliminary
Client: Computacenter (UK) Ltd	
Title: Proposed Building Elevations Ancillary Building	
Site: Hatfield Business Park Hatfield Avenue, Hatfield AL10 9TW	
Drawing No: LCCL-1708AncillVP06	Date: 17-Oct-17
Revision: 11	
Designed By: Lee Kneller	Approved By
Scale: 1:100@A2	

Printed: 20/11/2017 16:47:35
File Ref: AncillaryBldg-Prop-1708.dwg
BIM 19 Issue 1 BCIS-2019